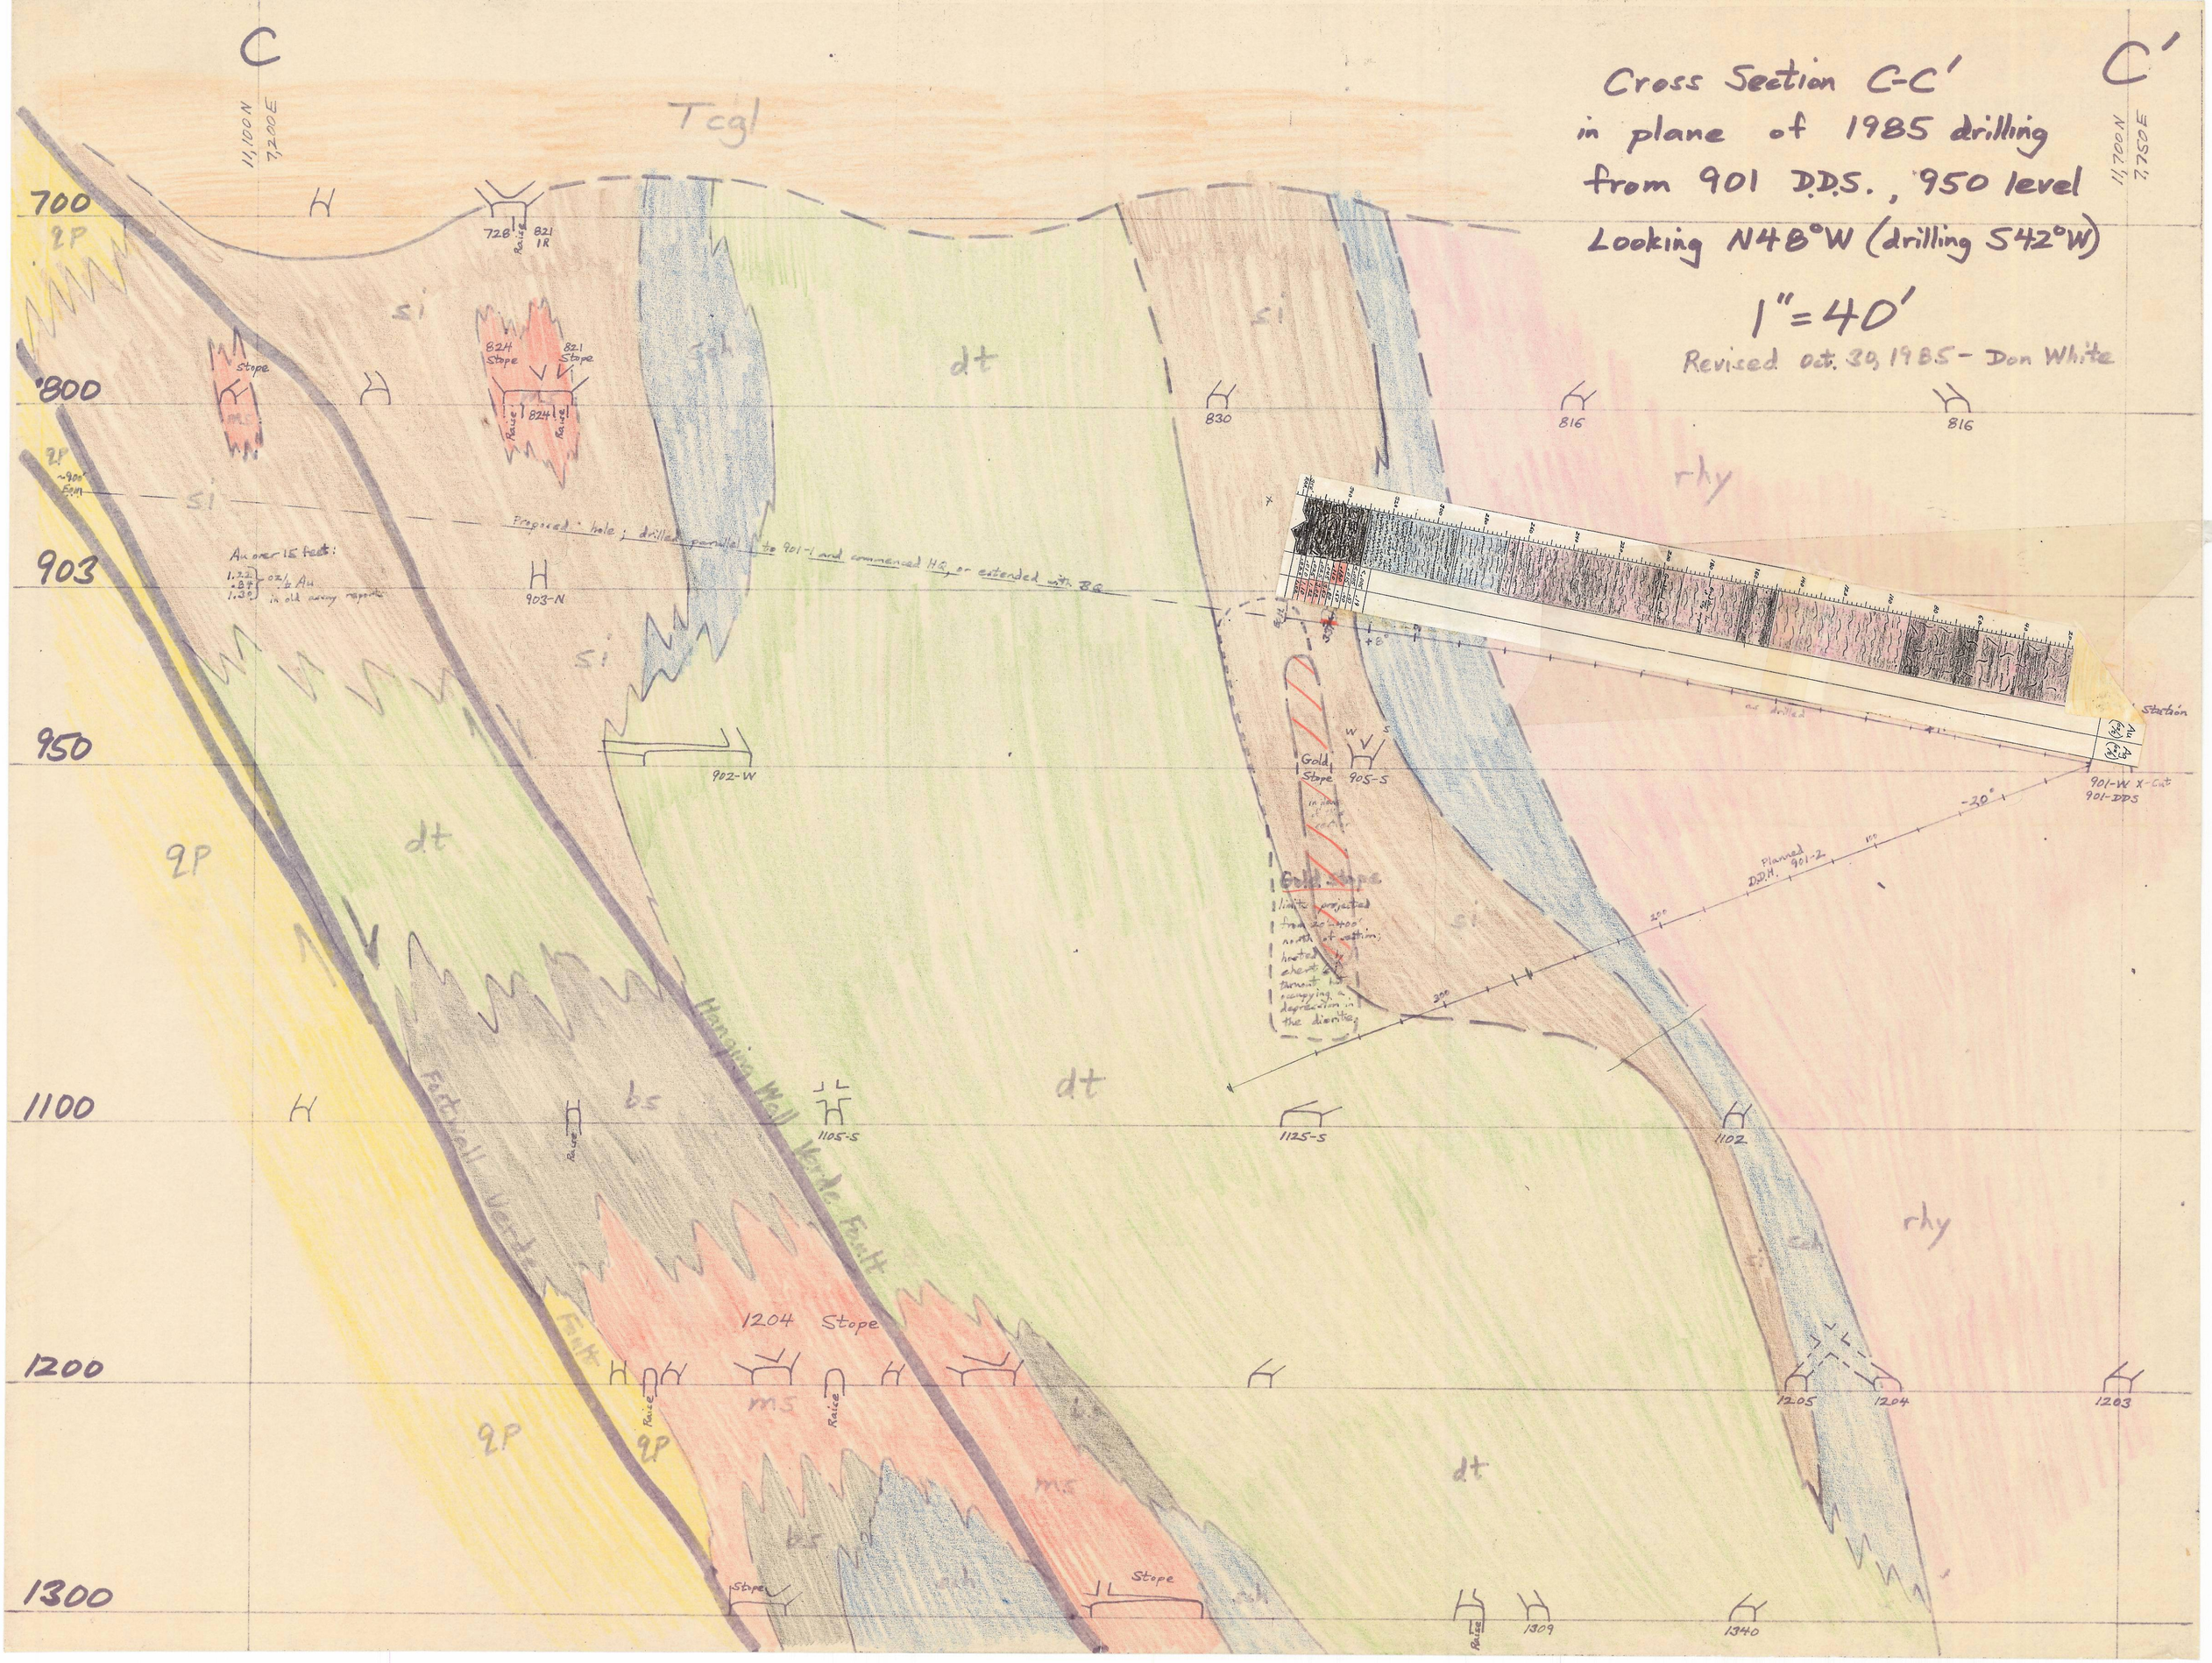

Cross Section C-C'
in plane of 1985 drilling
from 901 D.D.S., 950 level
Looking N48°W (drilling S42°W)
1" = 40'
Revised Oct. 30, 1985 - Don White
C
C'
11,100 N
7,200 E
11,700 N
7,750 E
700
800
903
950
1100
1200
1300
Tcgl
qp
si
dt
rhy
bs
ms
728
821 IR
824 Stope
821 Stope
824
Raise
Stope
830
816
816
903-N
902-W
905-S
Gold Stope
Proposed hole; drilled parallel to 901-1 and commenced HQ, or extended with BQ
Au over 15 feet:
1.22 .84 1.30 oz/t Au in old assay reports
Hanging Wall Verde Fault
Footwall Verde Fault
1105-S
1125-S
1102
1204 Stope
1205
1204
1203
1309
1340
Planned D.D.H. 901-2
901-W X-Cut
901-DDS
Station