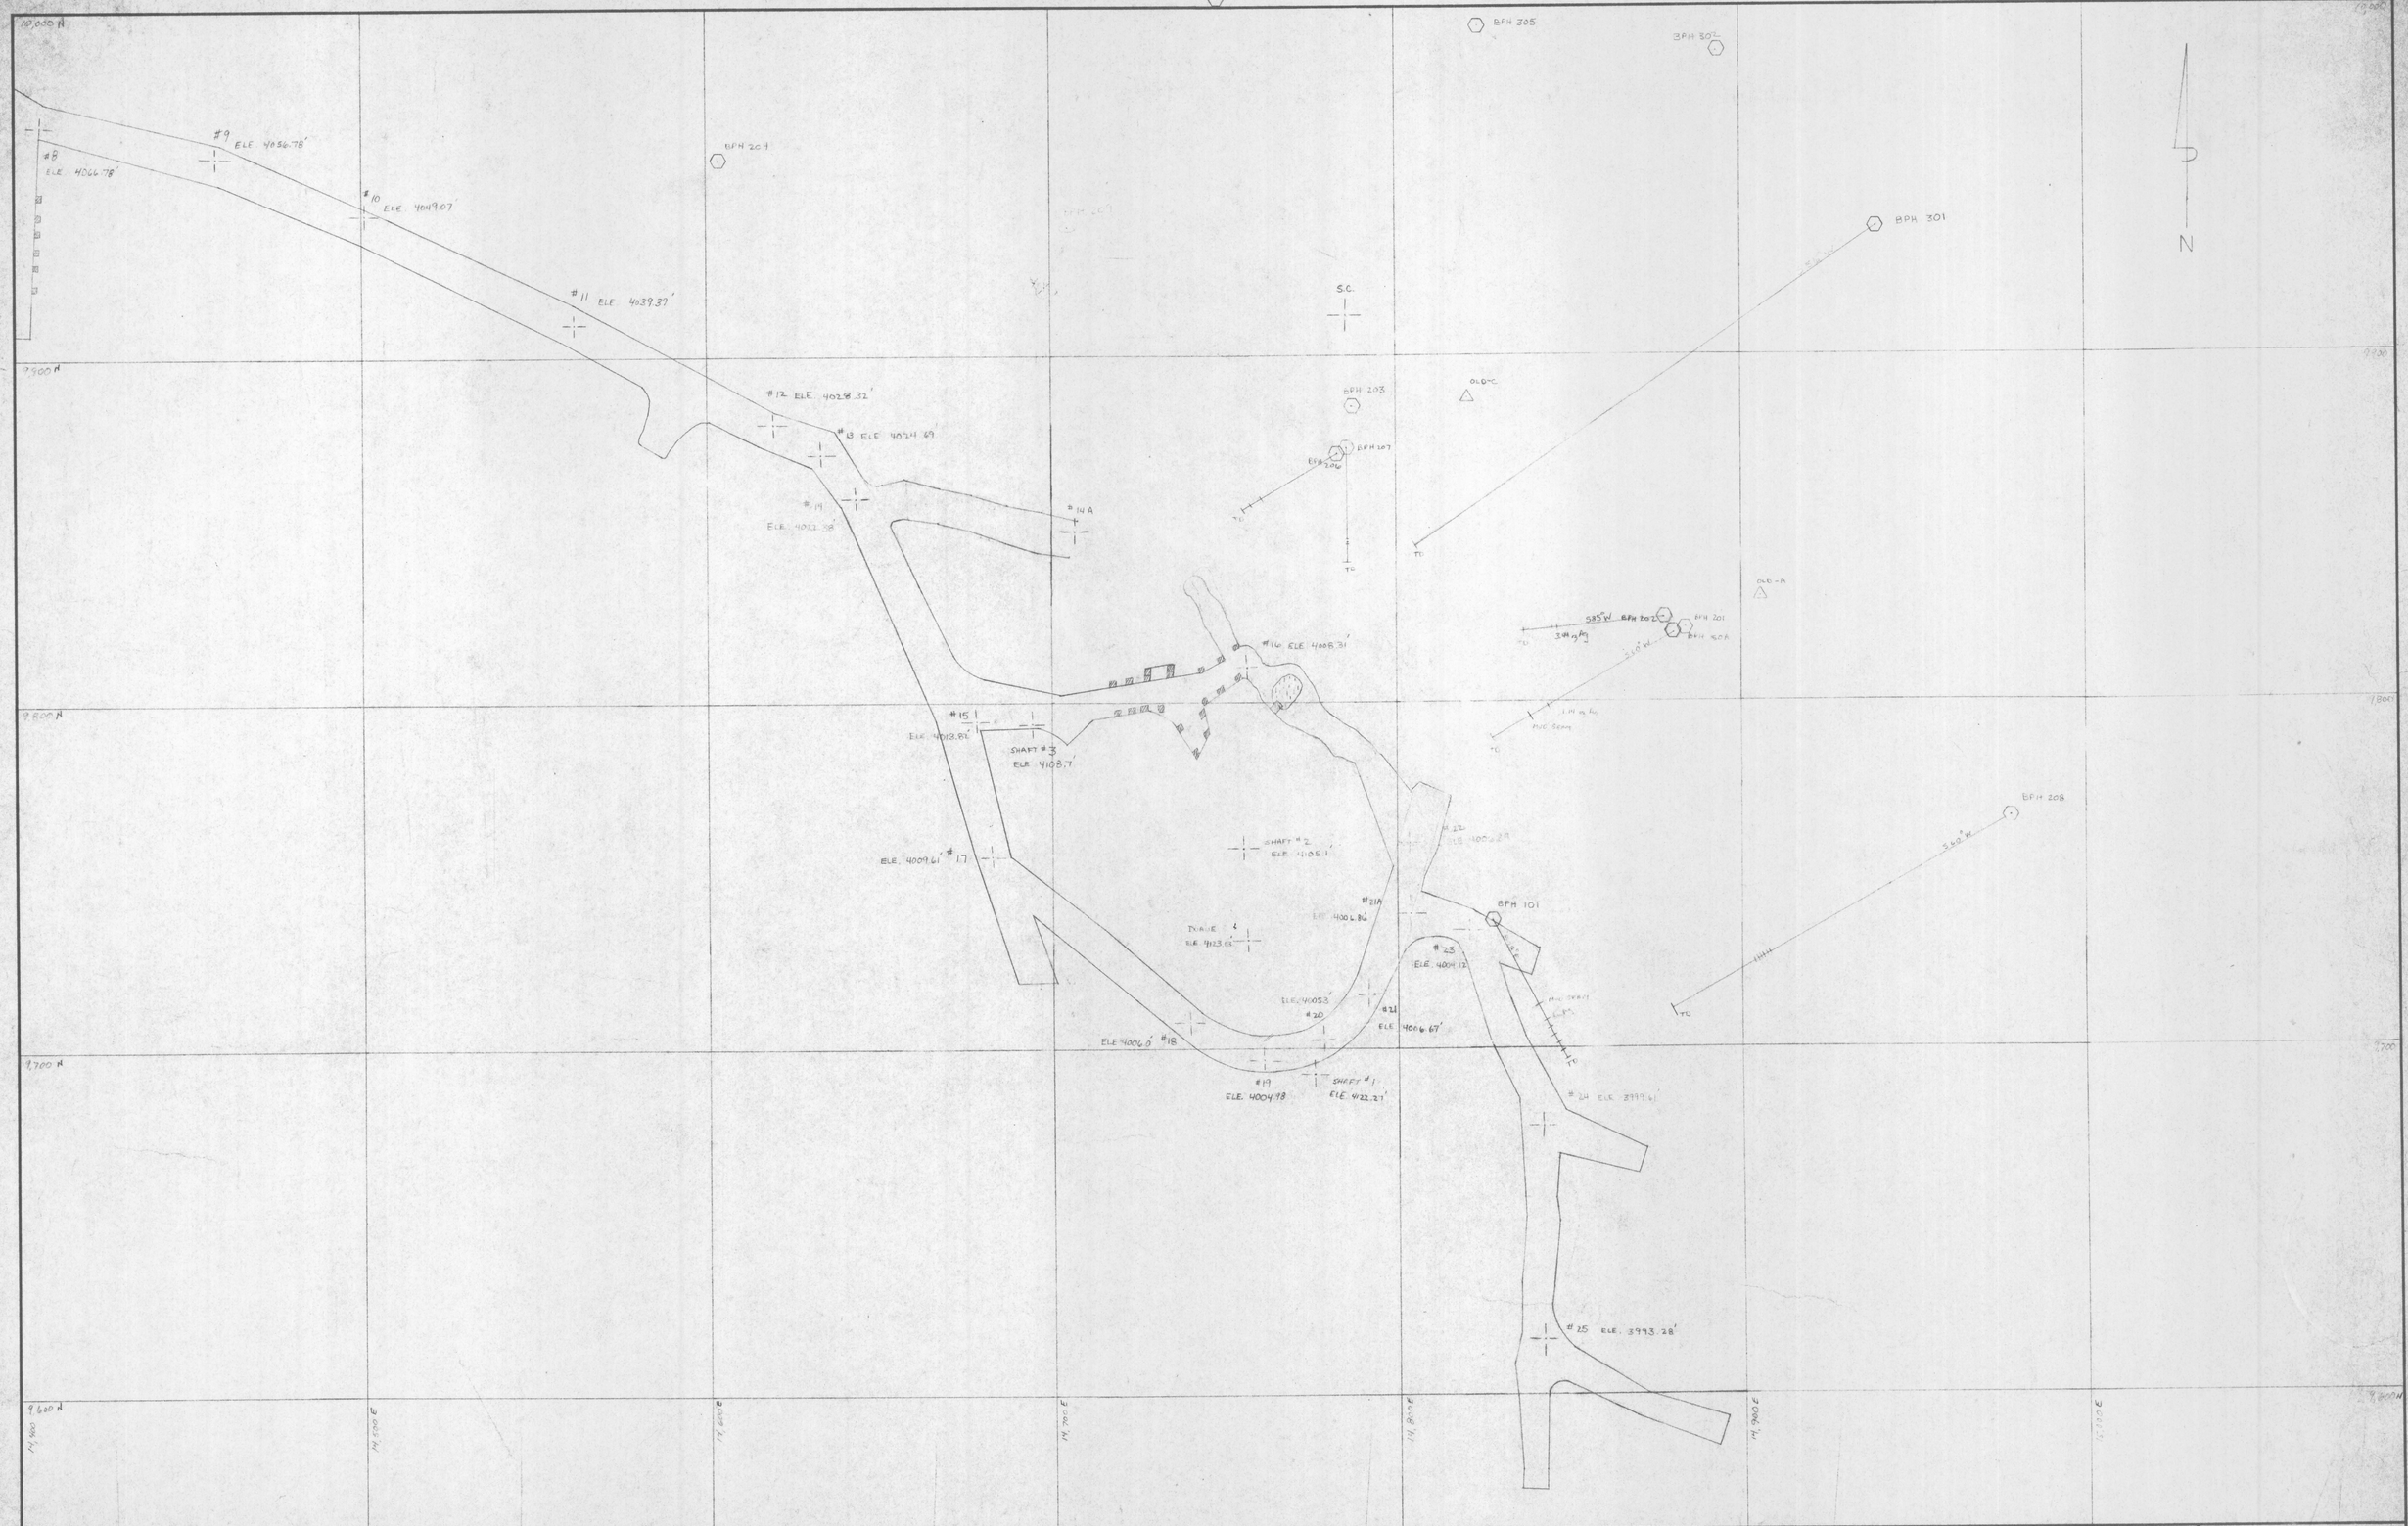

REFERENCE DWG NO.	DESCRIPTION	REFERENCE DWG NO.	DESCRIPTION	NO.	DATE	REVISIONS	BY	NO.	DATE	REVISIONS	BY
356-21-001	TOPOGRAPHY MAP 100 - 200			4				8			
356-11-001	TOPOGRAPHY MAP 0 - 100			3				7			
				2				6			
				1				5			

DRAWN		
CHECKED		
STARTED	D.D.A.	12-15-82
SCALE	1" = 20'	

ORD SILVER MINES INC.
BRICK MINE
ARIVACA, ARIZONA

DESCRIPTION
PLAN VIEW MAP
DECLINE

Cimetta Engineering & Construction Co., Inc.
TUCSON, ARIZONA

C.E.C. JOB No. 83-356
CLIENT JOB No.
DRAWING No. 356-21-001
REV.