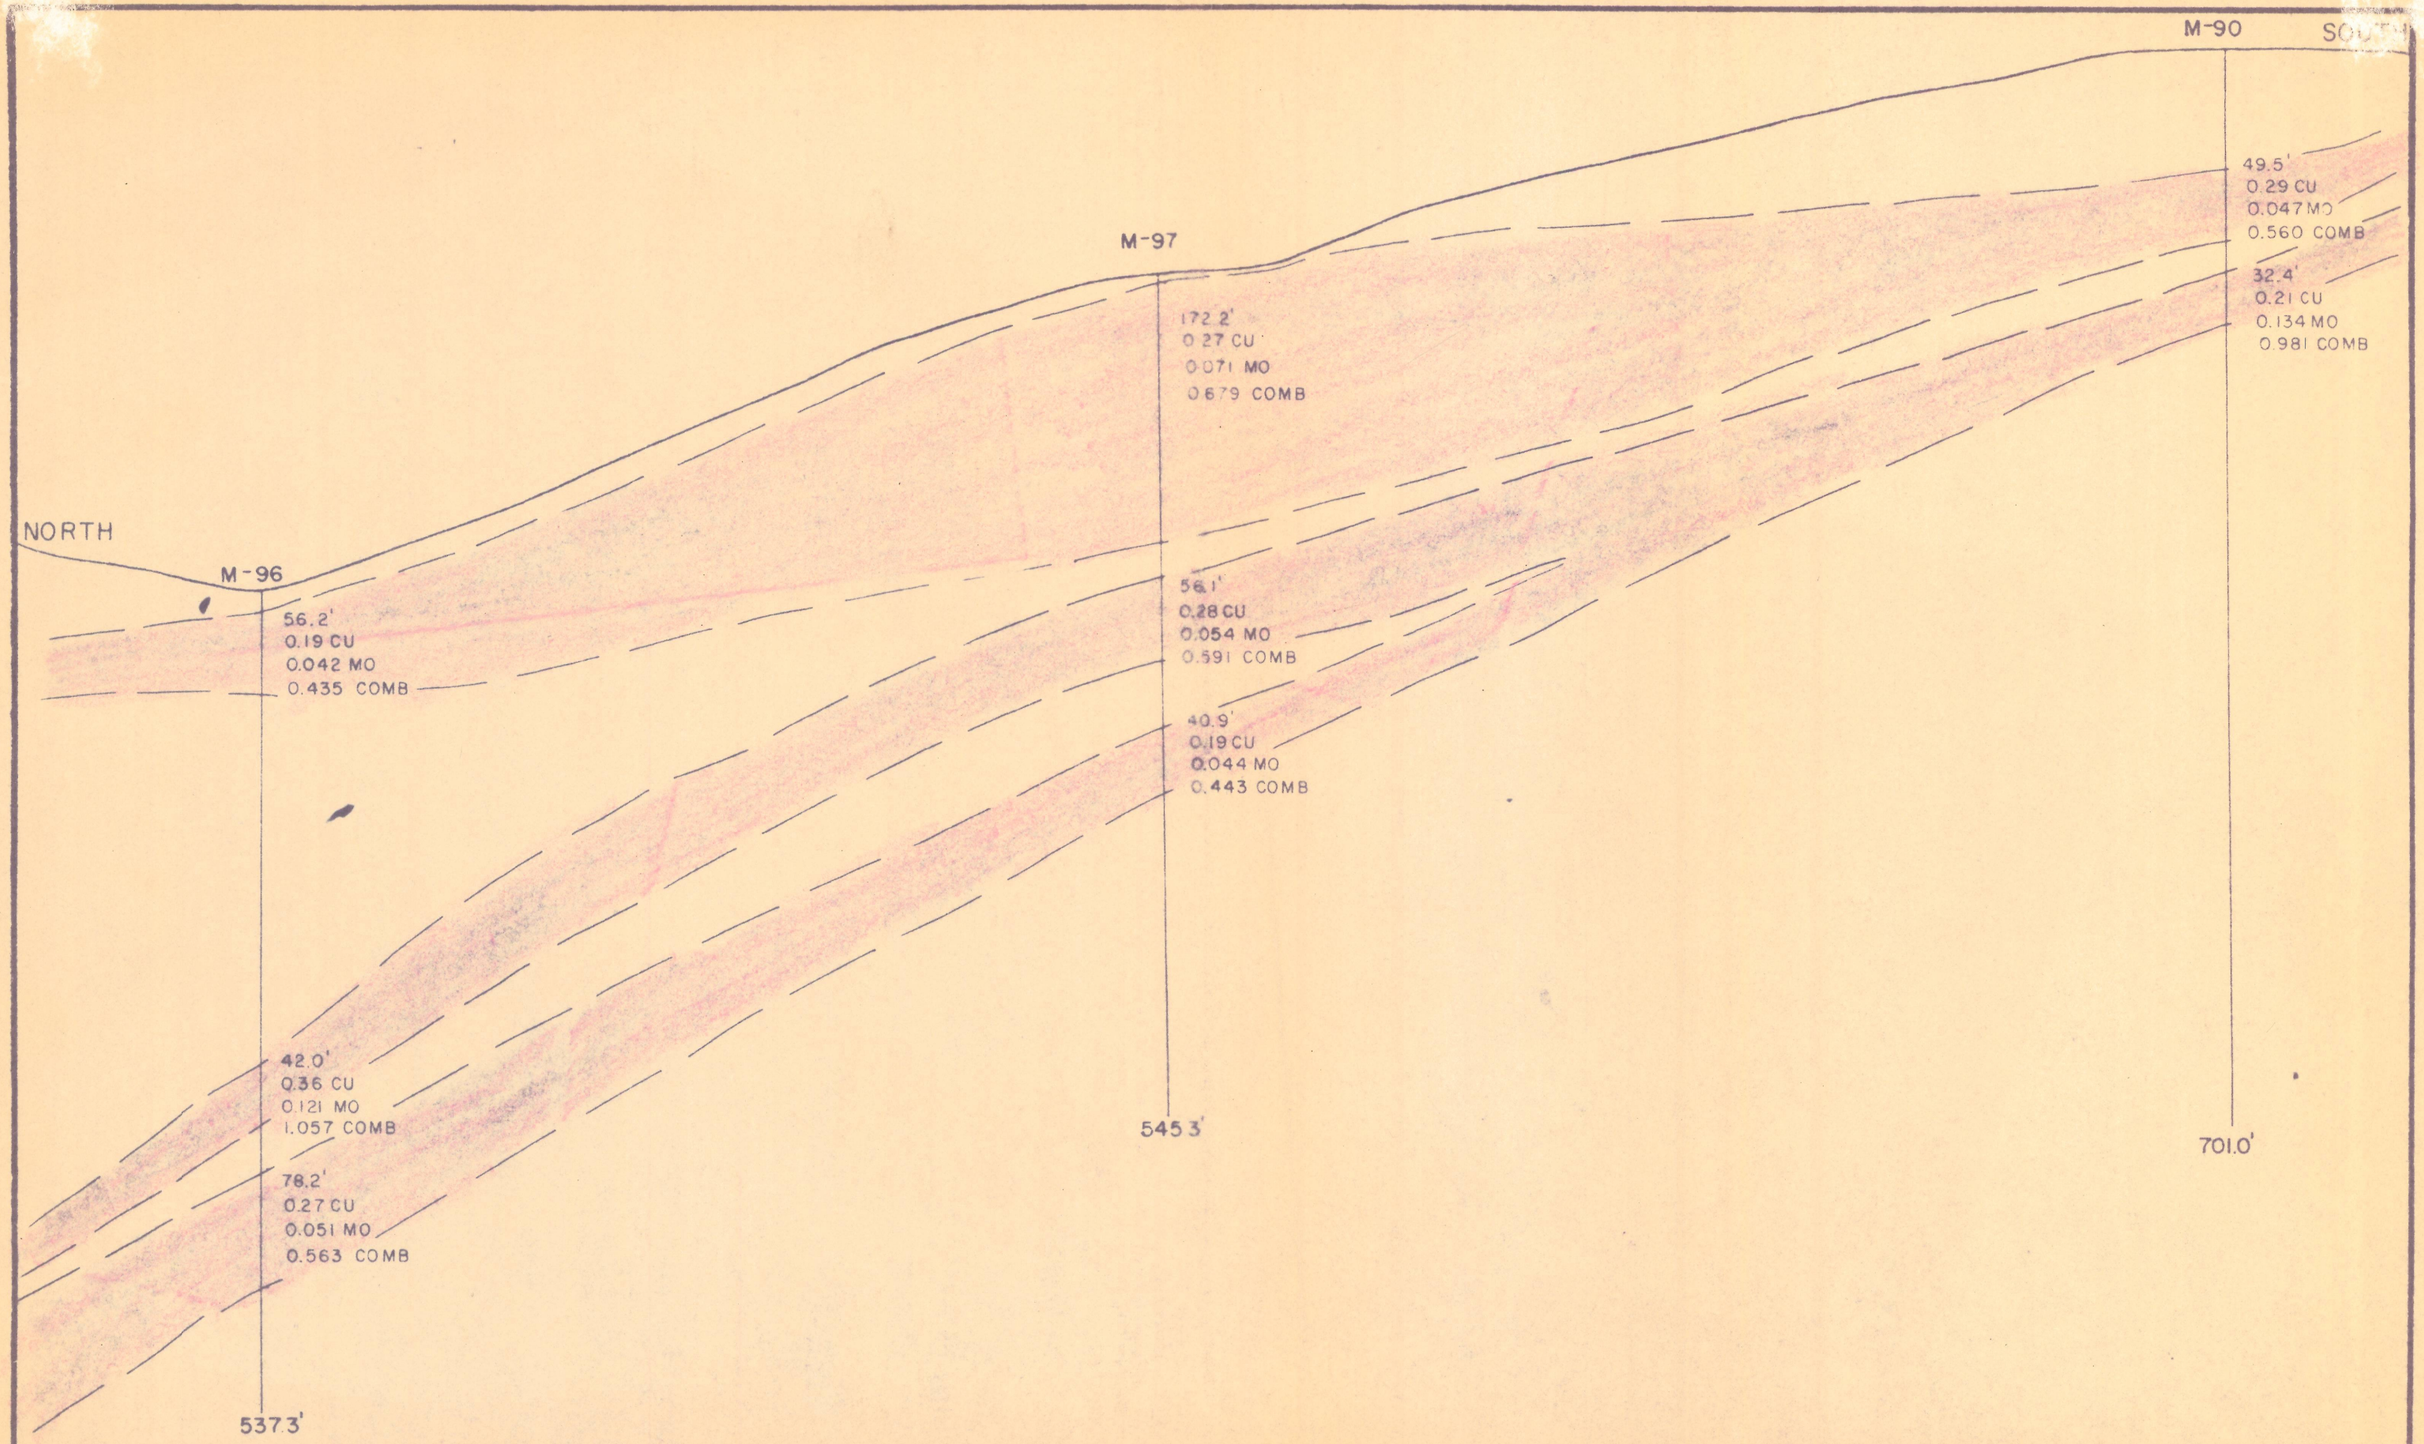

AREA LOFTON PEAK PROJECT

TITLE CROSS-SECTION, NORTH-SOUTH

100' 0 100' 200'

SCALE: 1" = 100'

BEAR CREEK MINING COMPANY — SOUTHWEST DISTRICT

DATA BY: J.L. CLARK, JIM JINKS		STATE: ARIZONA	MAP NO. 60-250 B 324
DR. BY: SWH, JK	DATE: 7/1/63	COUNTY: PIMA	
REVISIONS		TOWNSHIP, RANGE: T.18 S., R.12 E	PLATE

NOTE: ALL QUARTZ MONZONITE