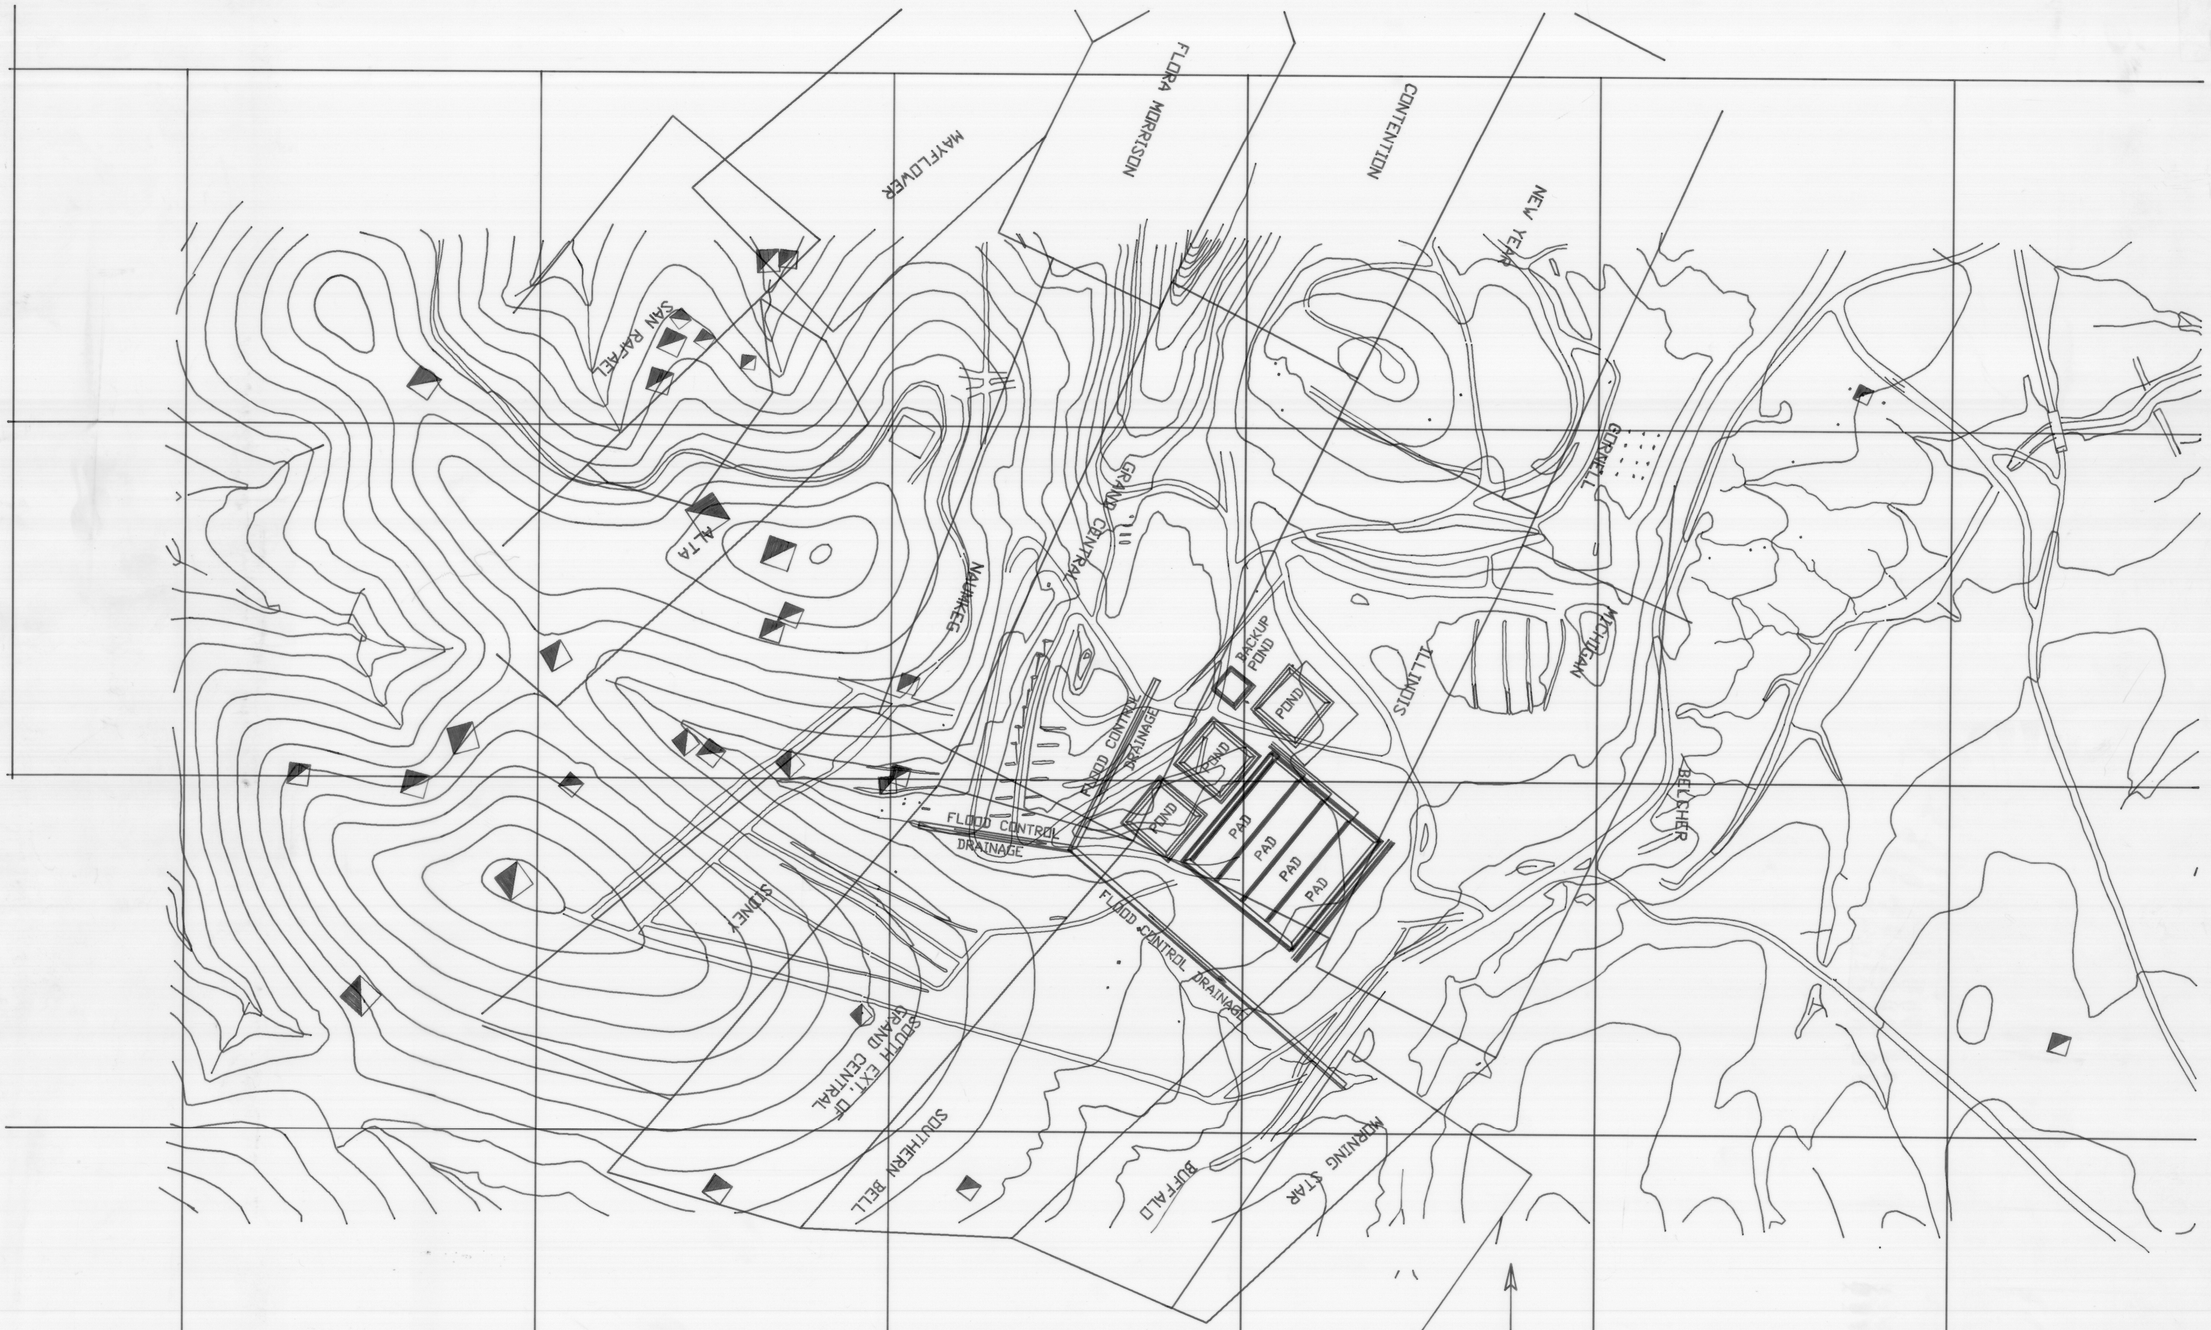
MAYFLOWER
FLORA MORRISON
CONTENTION
NEW YEAR
SAN RAFAEL
ALTA
GRAND CENTRAL
NAUGHEG
GORRELL
MICHIGAN
ILLINOIS
BACKUP POND
POND
POND
POND
FLOOD CONTROL DRAINAGE
FLOOD CONTROL DRAINAGE
FLOOD CONTROL DRAINAGE
PAD
PAD
PAD
PAD
BRUSHER
STONEY
SOUTH EXIT OF GRAND CENTRAL
SOUTHERN BELL
BUFFALO
MORNING STAR
TITLE:
PROJECT:
DATE:
SCALE: 1 INCH = 200 FEET
DESIGNED BY: Dustin Escapule, Sr.
DRAWN BY: CHARLOU CORPORATION
CONTOUR INTERVAL 25 FT
North