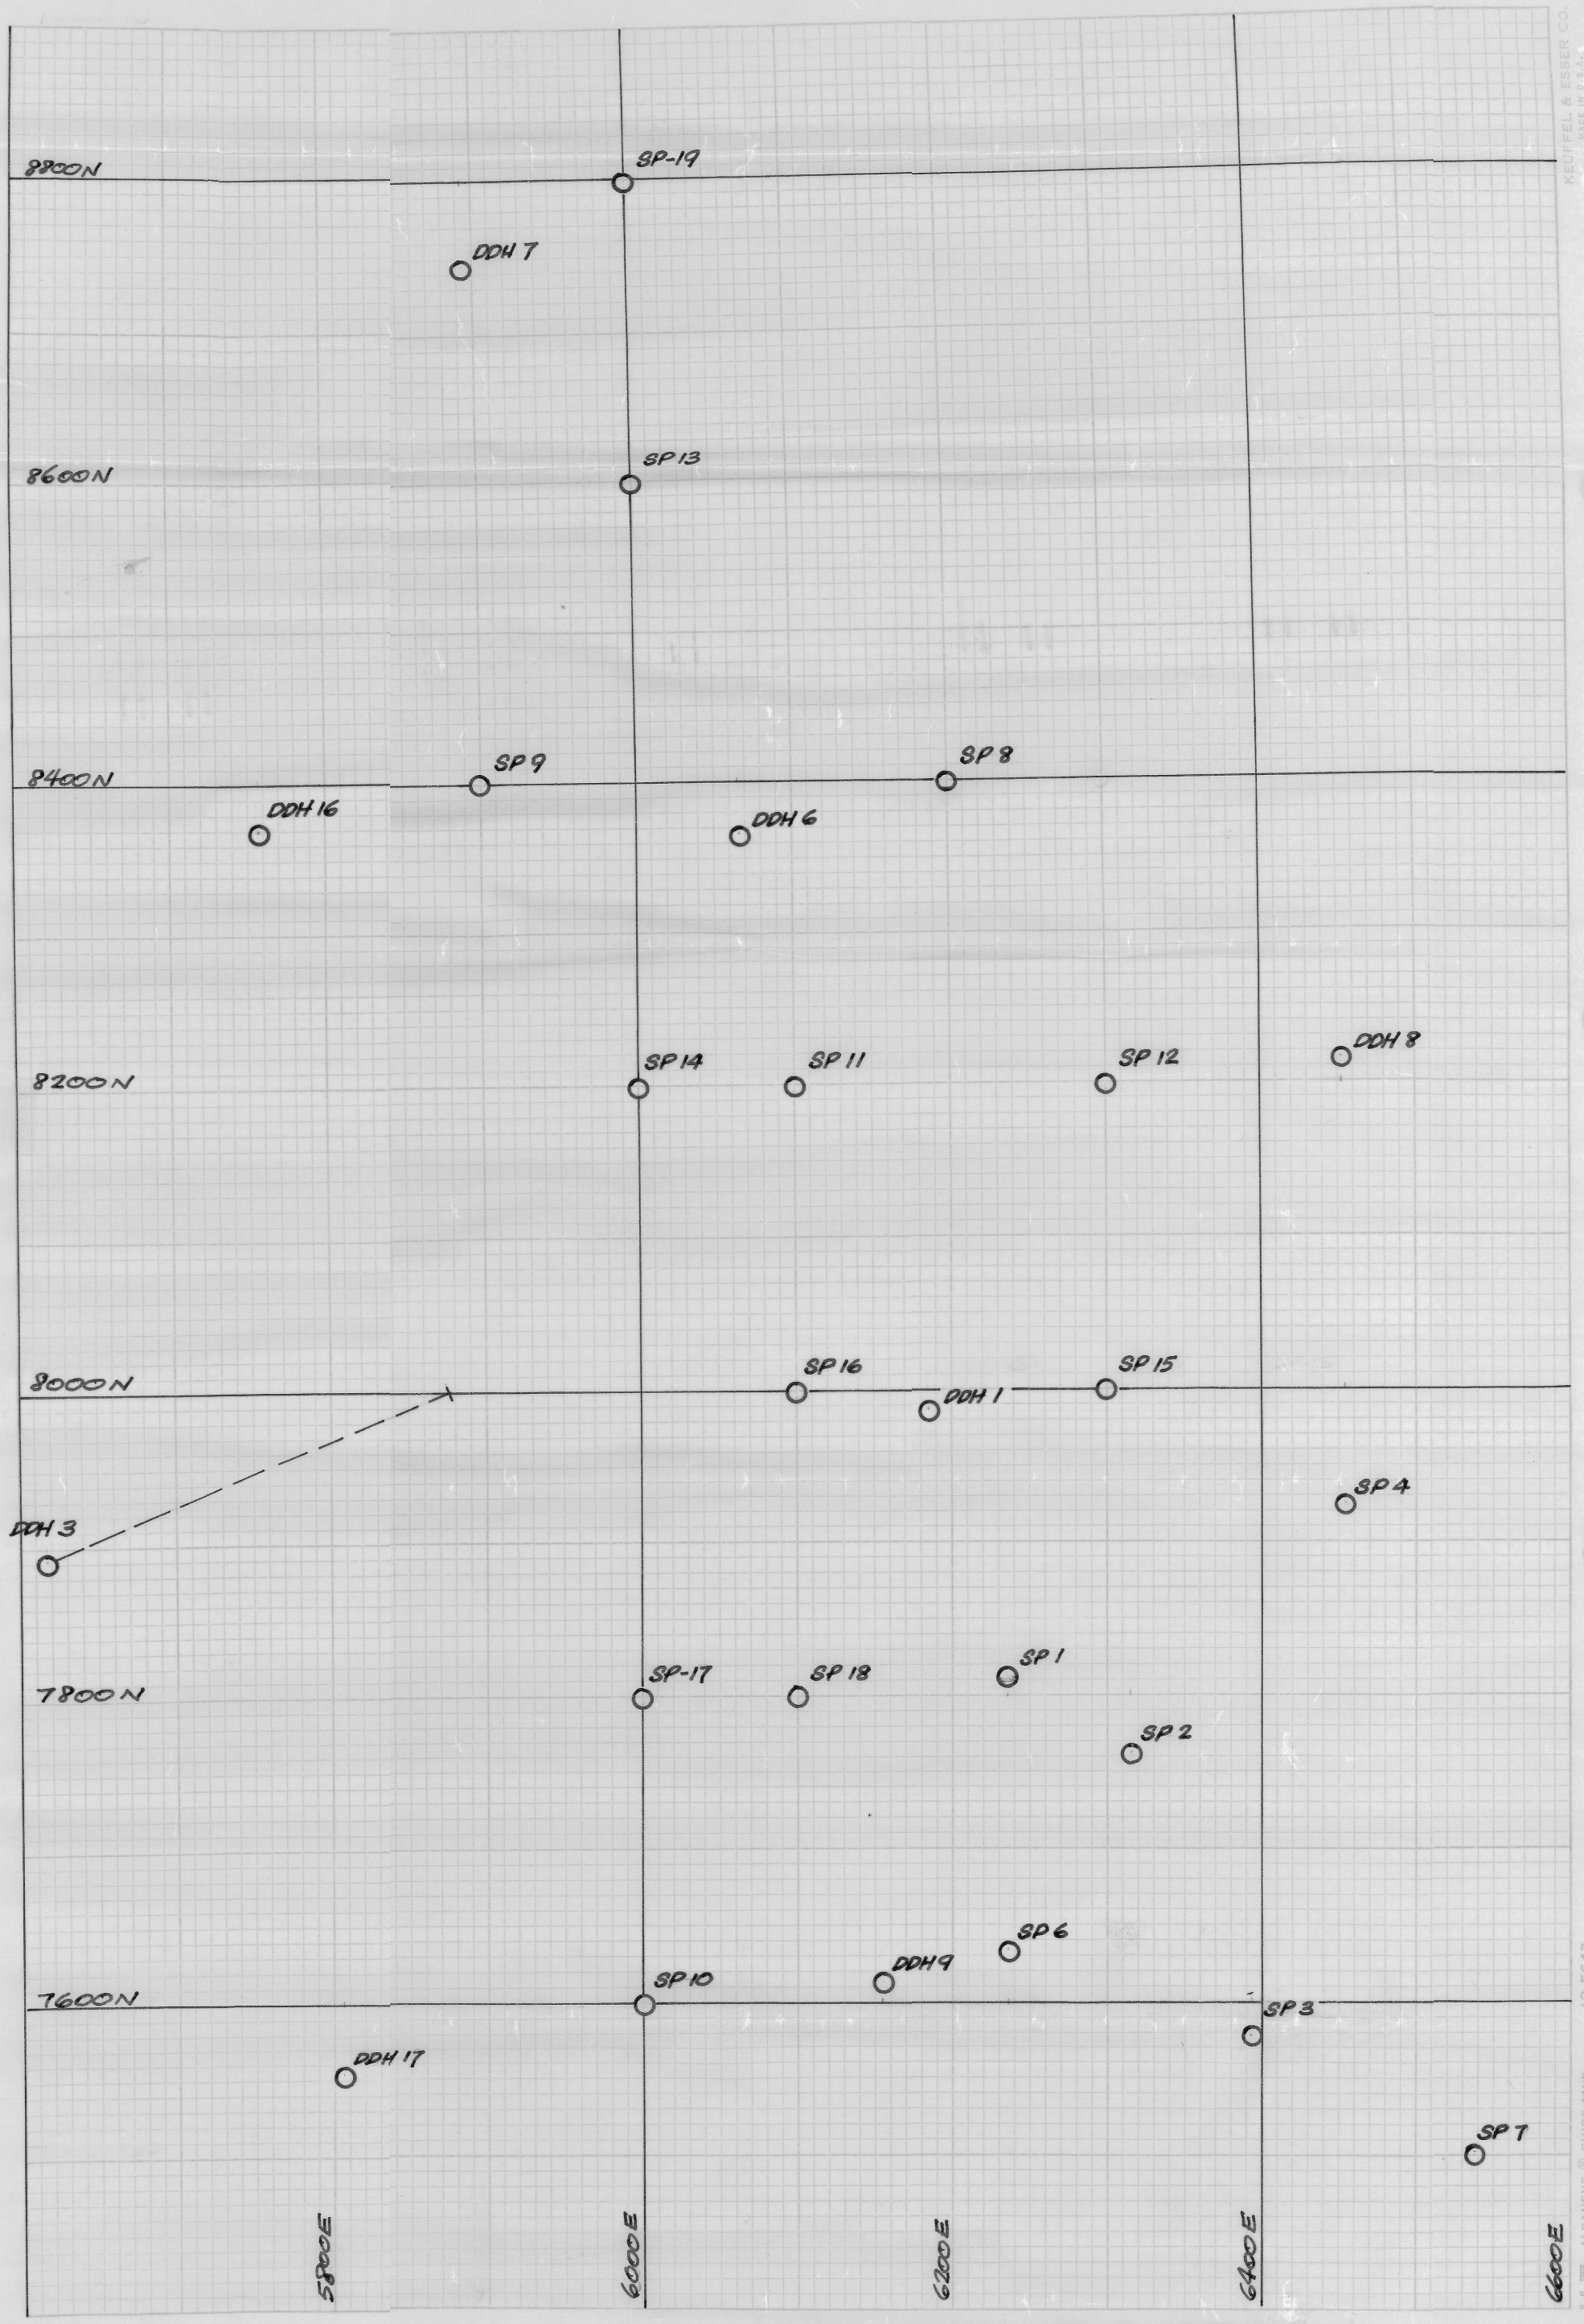

ELEVATION: _____

SQUAW PEAK MINE

1 INCH = 100 FEET