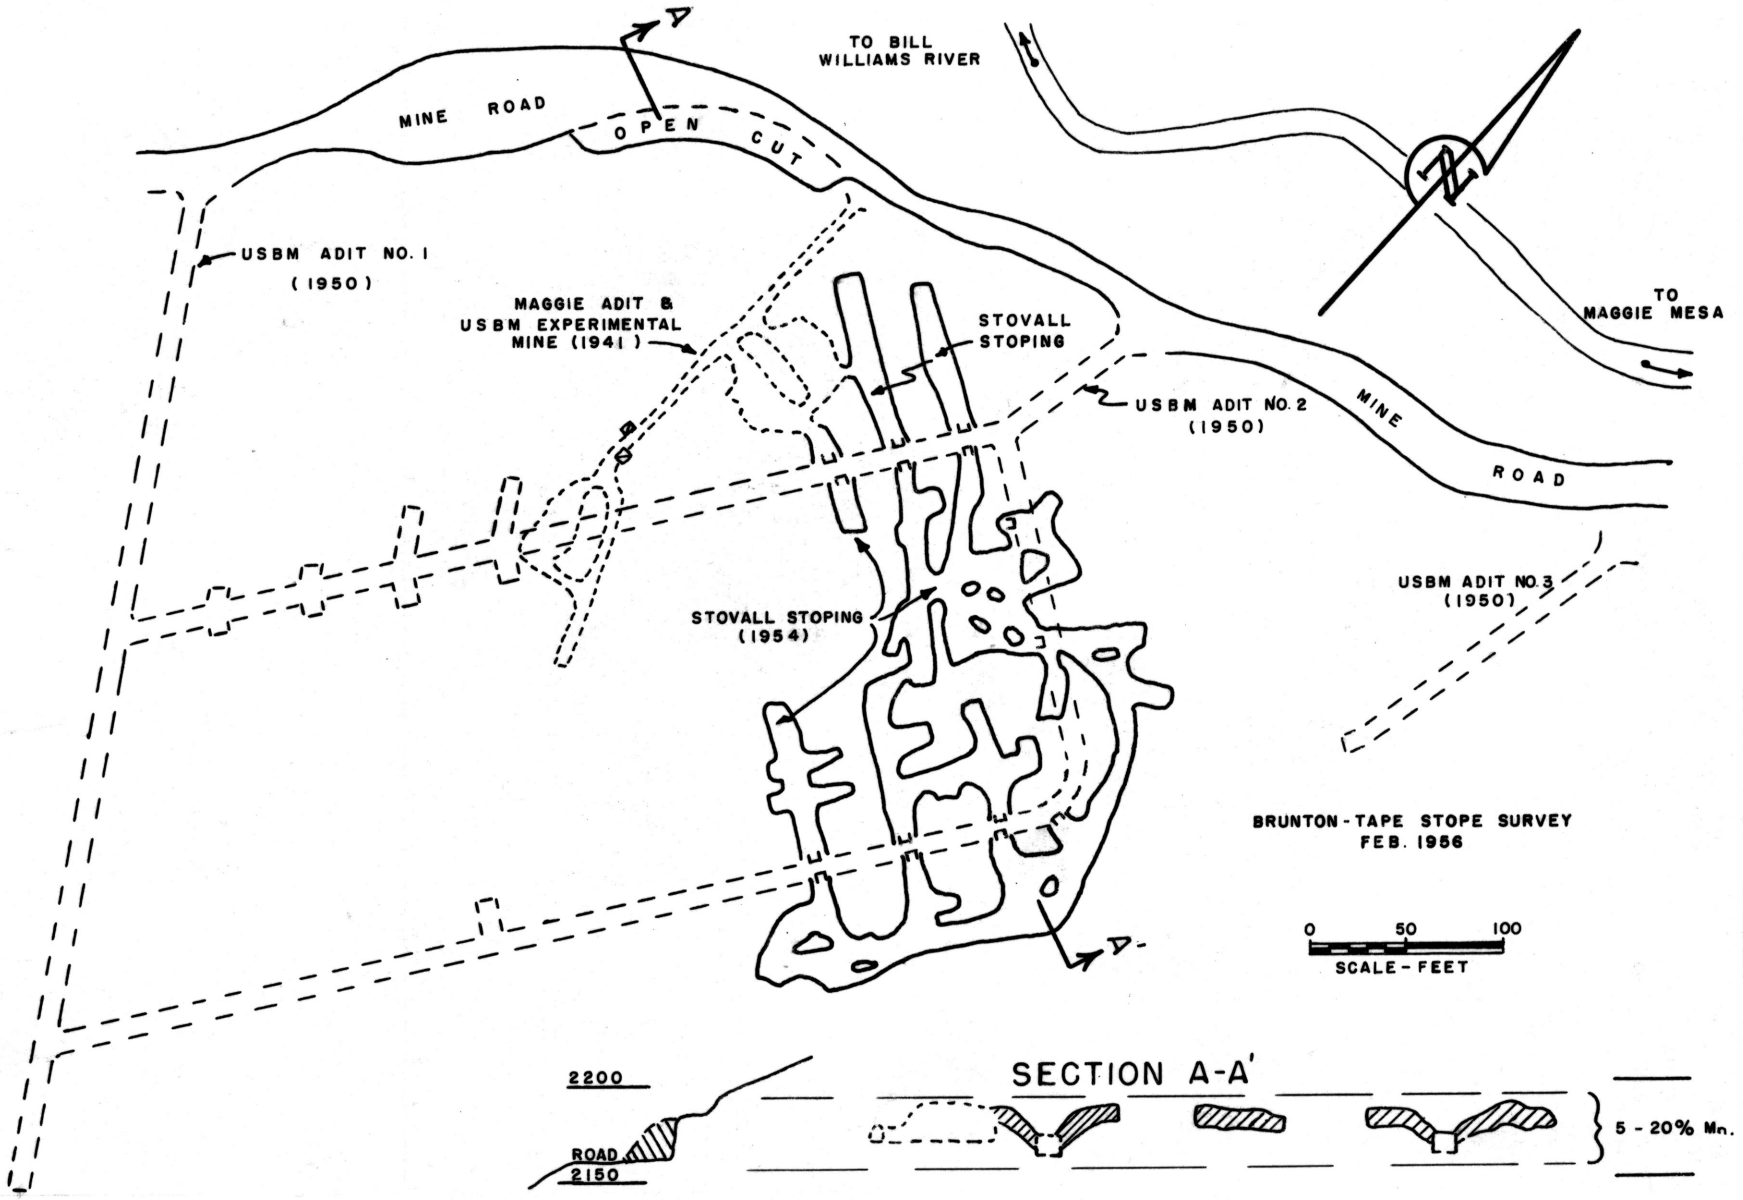

FIG. 19 PLAN AND SECTION, MAGGIE MINE