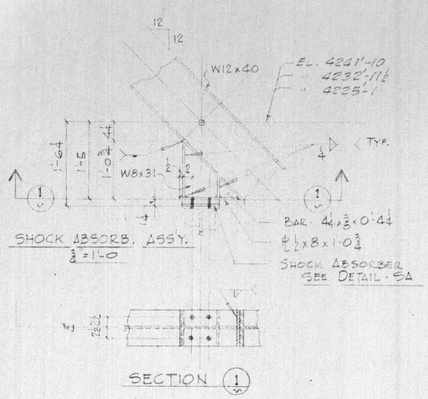

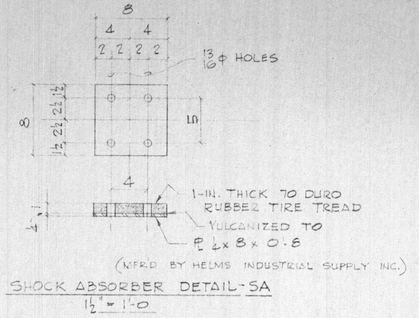

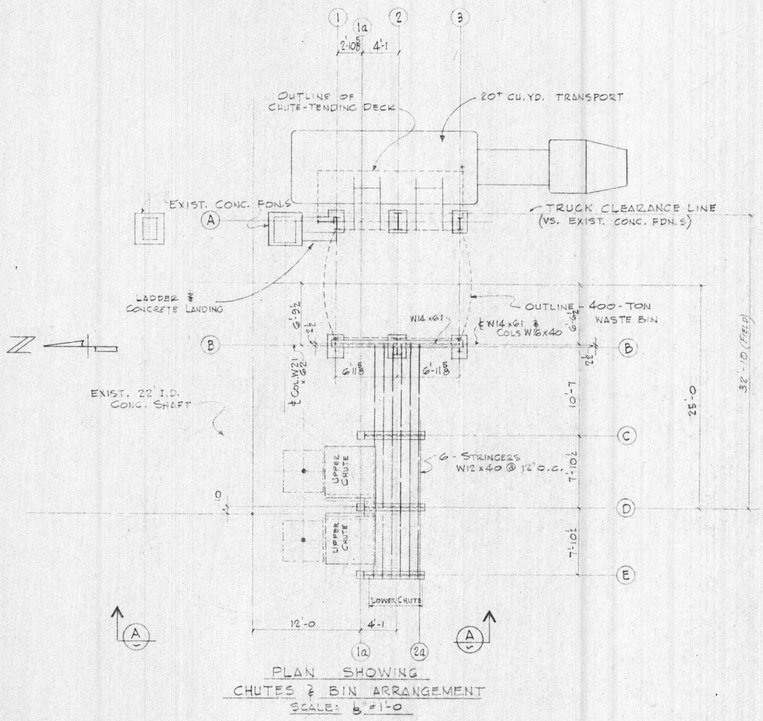

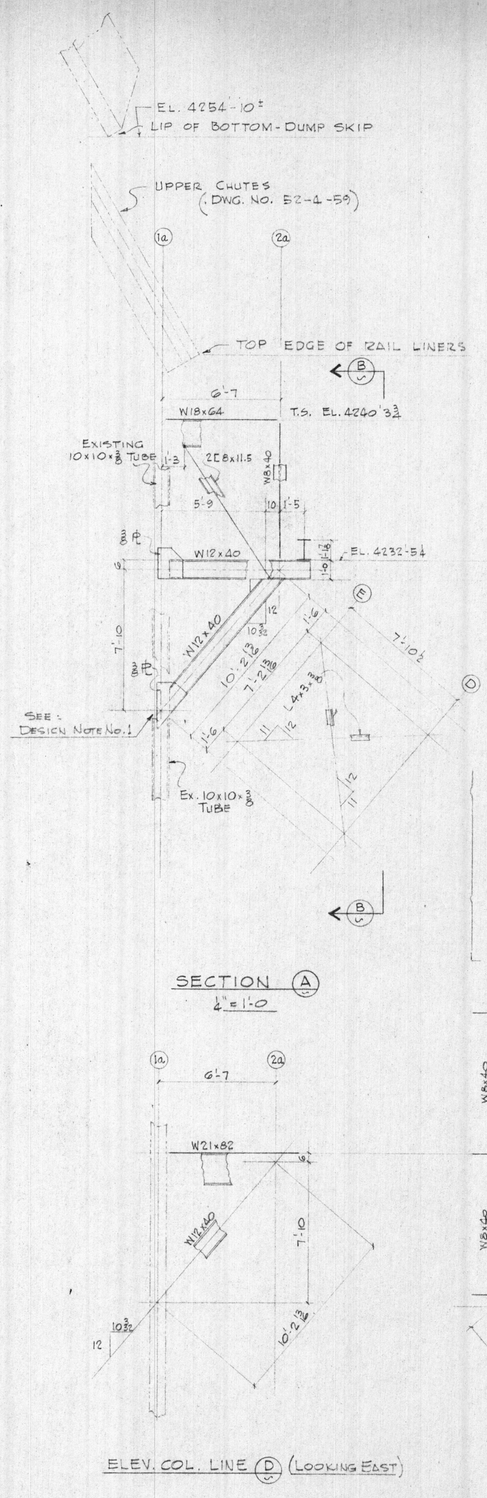

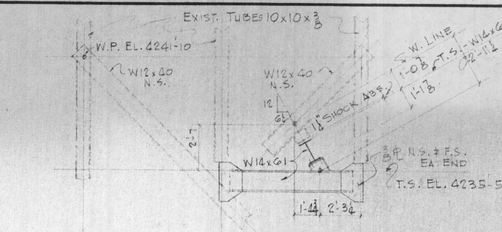

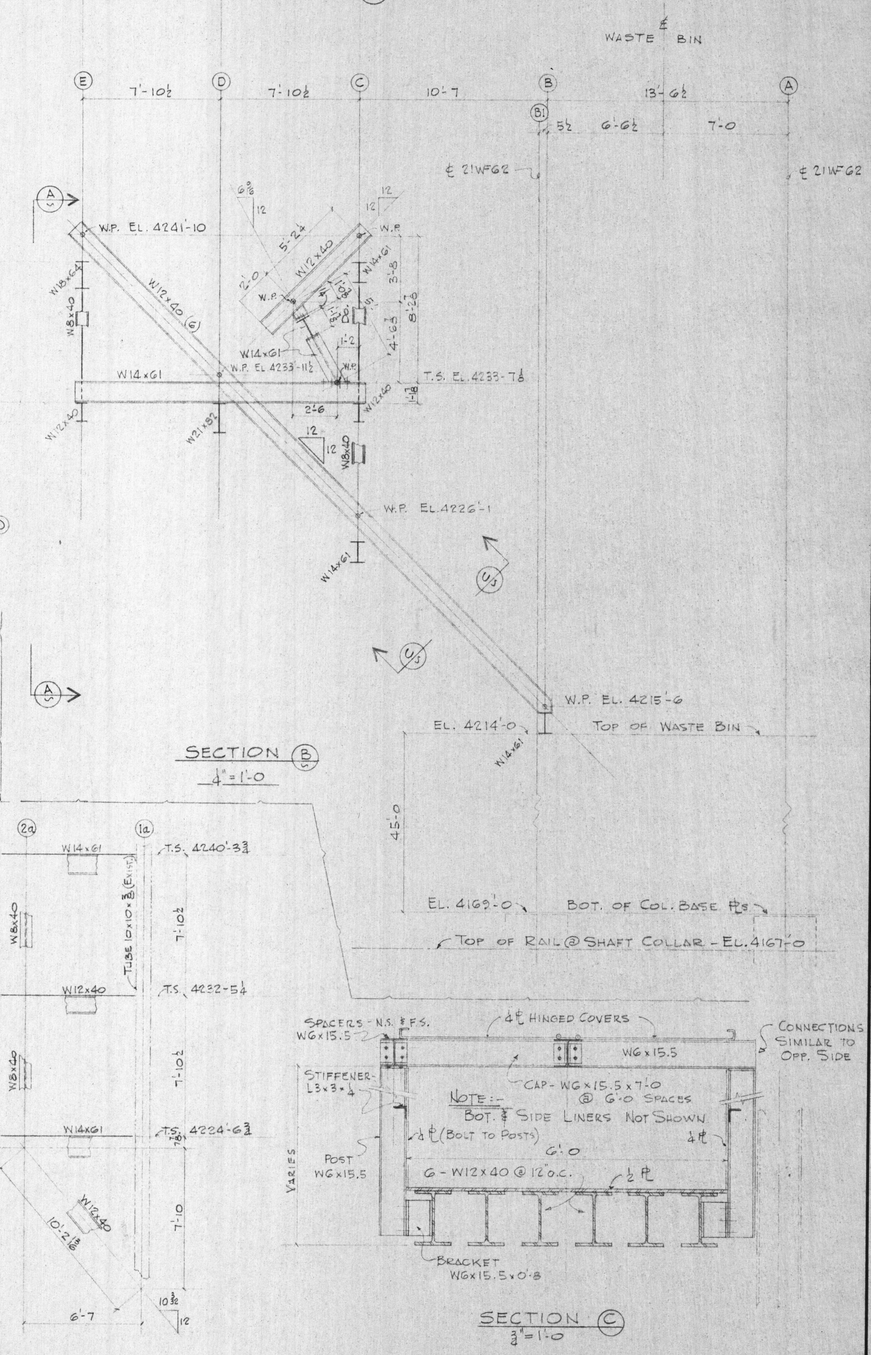

DESIGN NOTE No. 1

CONNECTIONS FROM NEW STRUCTURE TO EXISTING STRUCTURE (AT COL. LINE 1a) MUST BE DESIGNED TO AVOID COLLAPSE OF THE 10x10x⅜ TUBE.

GENERAL NOTES-

1. ALL HOLES 13/16" ϕ FOR ¾ ϕ BOLTS U.N.
2. USE CLASS-5 BOLTS WITH CORRESPONDING NYLON INSERT LOCKNUTS.

REFERENCE	DWG NO	TITLE	DWG NO	TITLE

REVISIONS	NO	DATE	DESCRIPTION	BY	CHKD

MAGMA COPPER COMPANY
SUPERIOR DIVISION
ENGINEERING DEPT. SUPERIOR, ARIZONA
DRAWN BY J.Q. DATE 4-20-83
CHECKED BY DATE
APPROVED SCALE

No. 9 SHAFT
WASTE CHUTE & BIN
GENERAL ARRANGEMENT

DRAWING NO. 52-1-24
ACCT NO

ADMMR0073-010