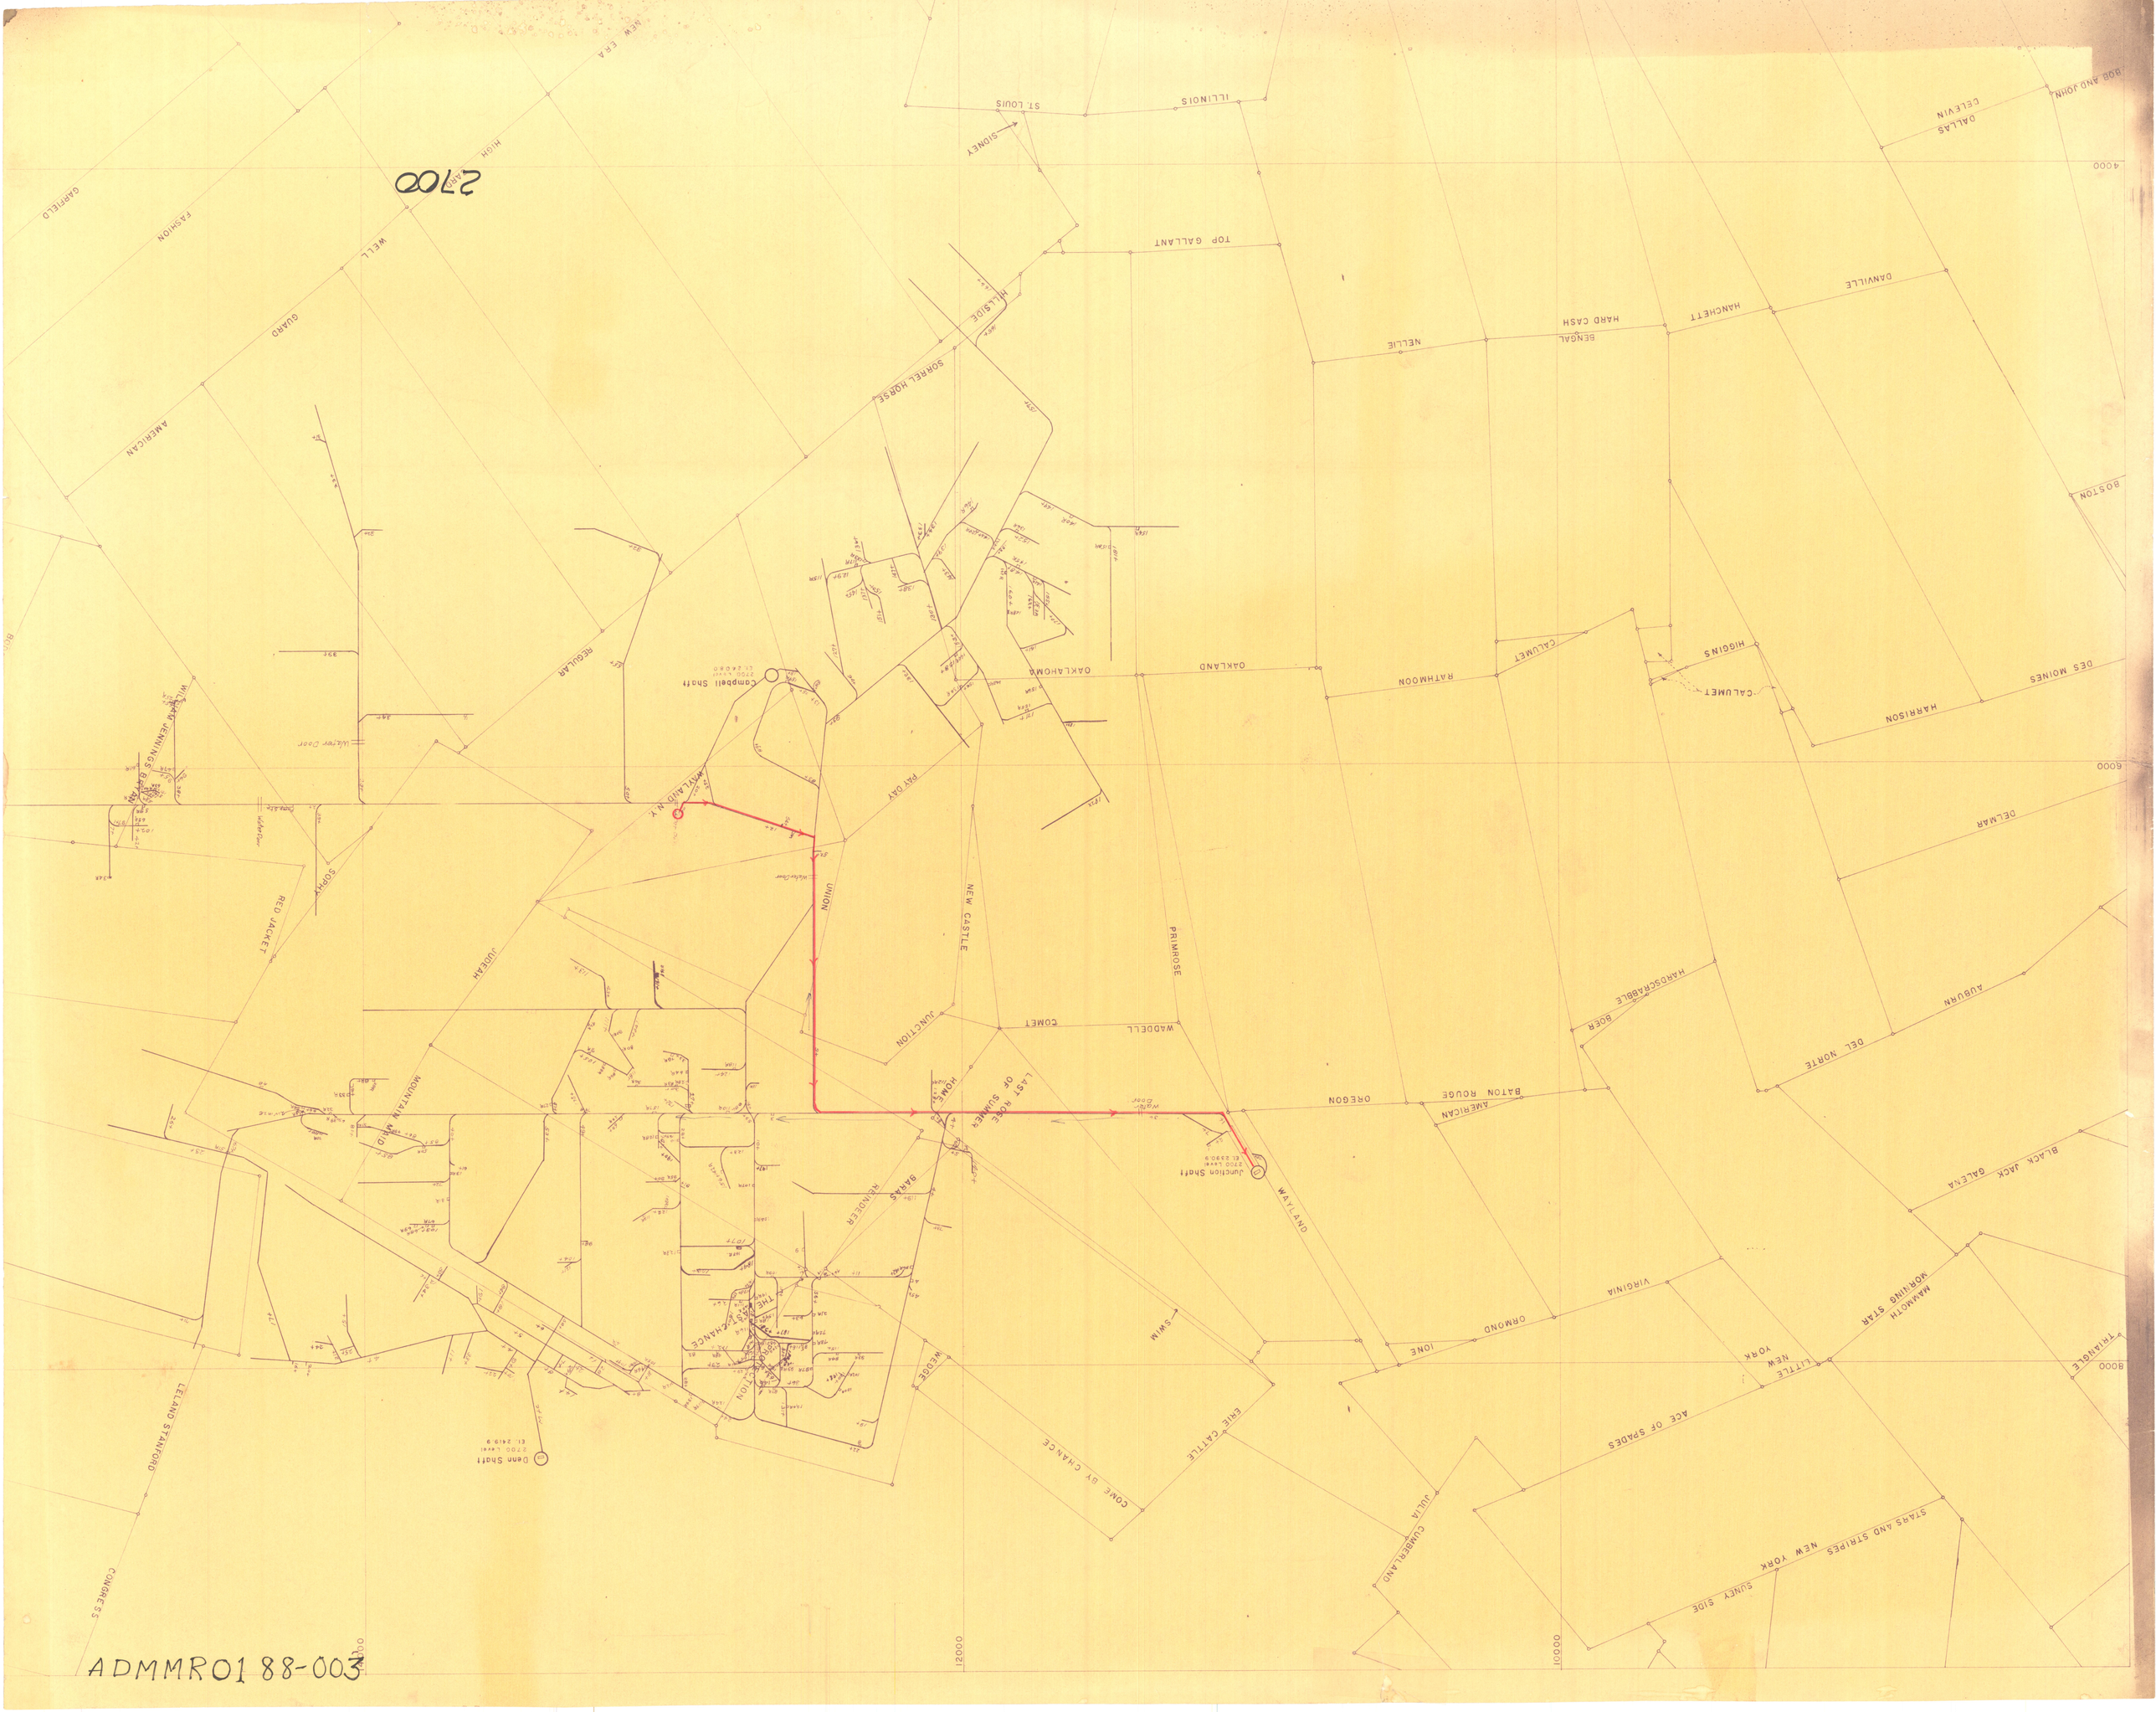
2700
Campbell Shaft
2700 Level
El. 2408
Junction Shaft
2700 Level
El. 2390.9
Dann Shaft
2700 Level
El. 2419.9
Water Door
Water Door
Water Door