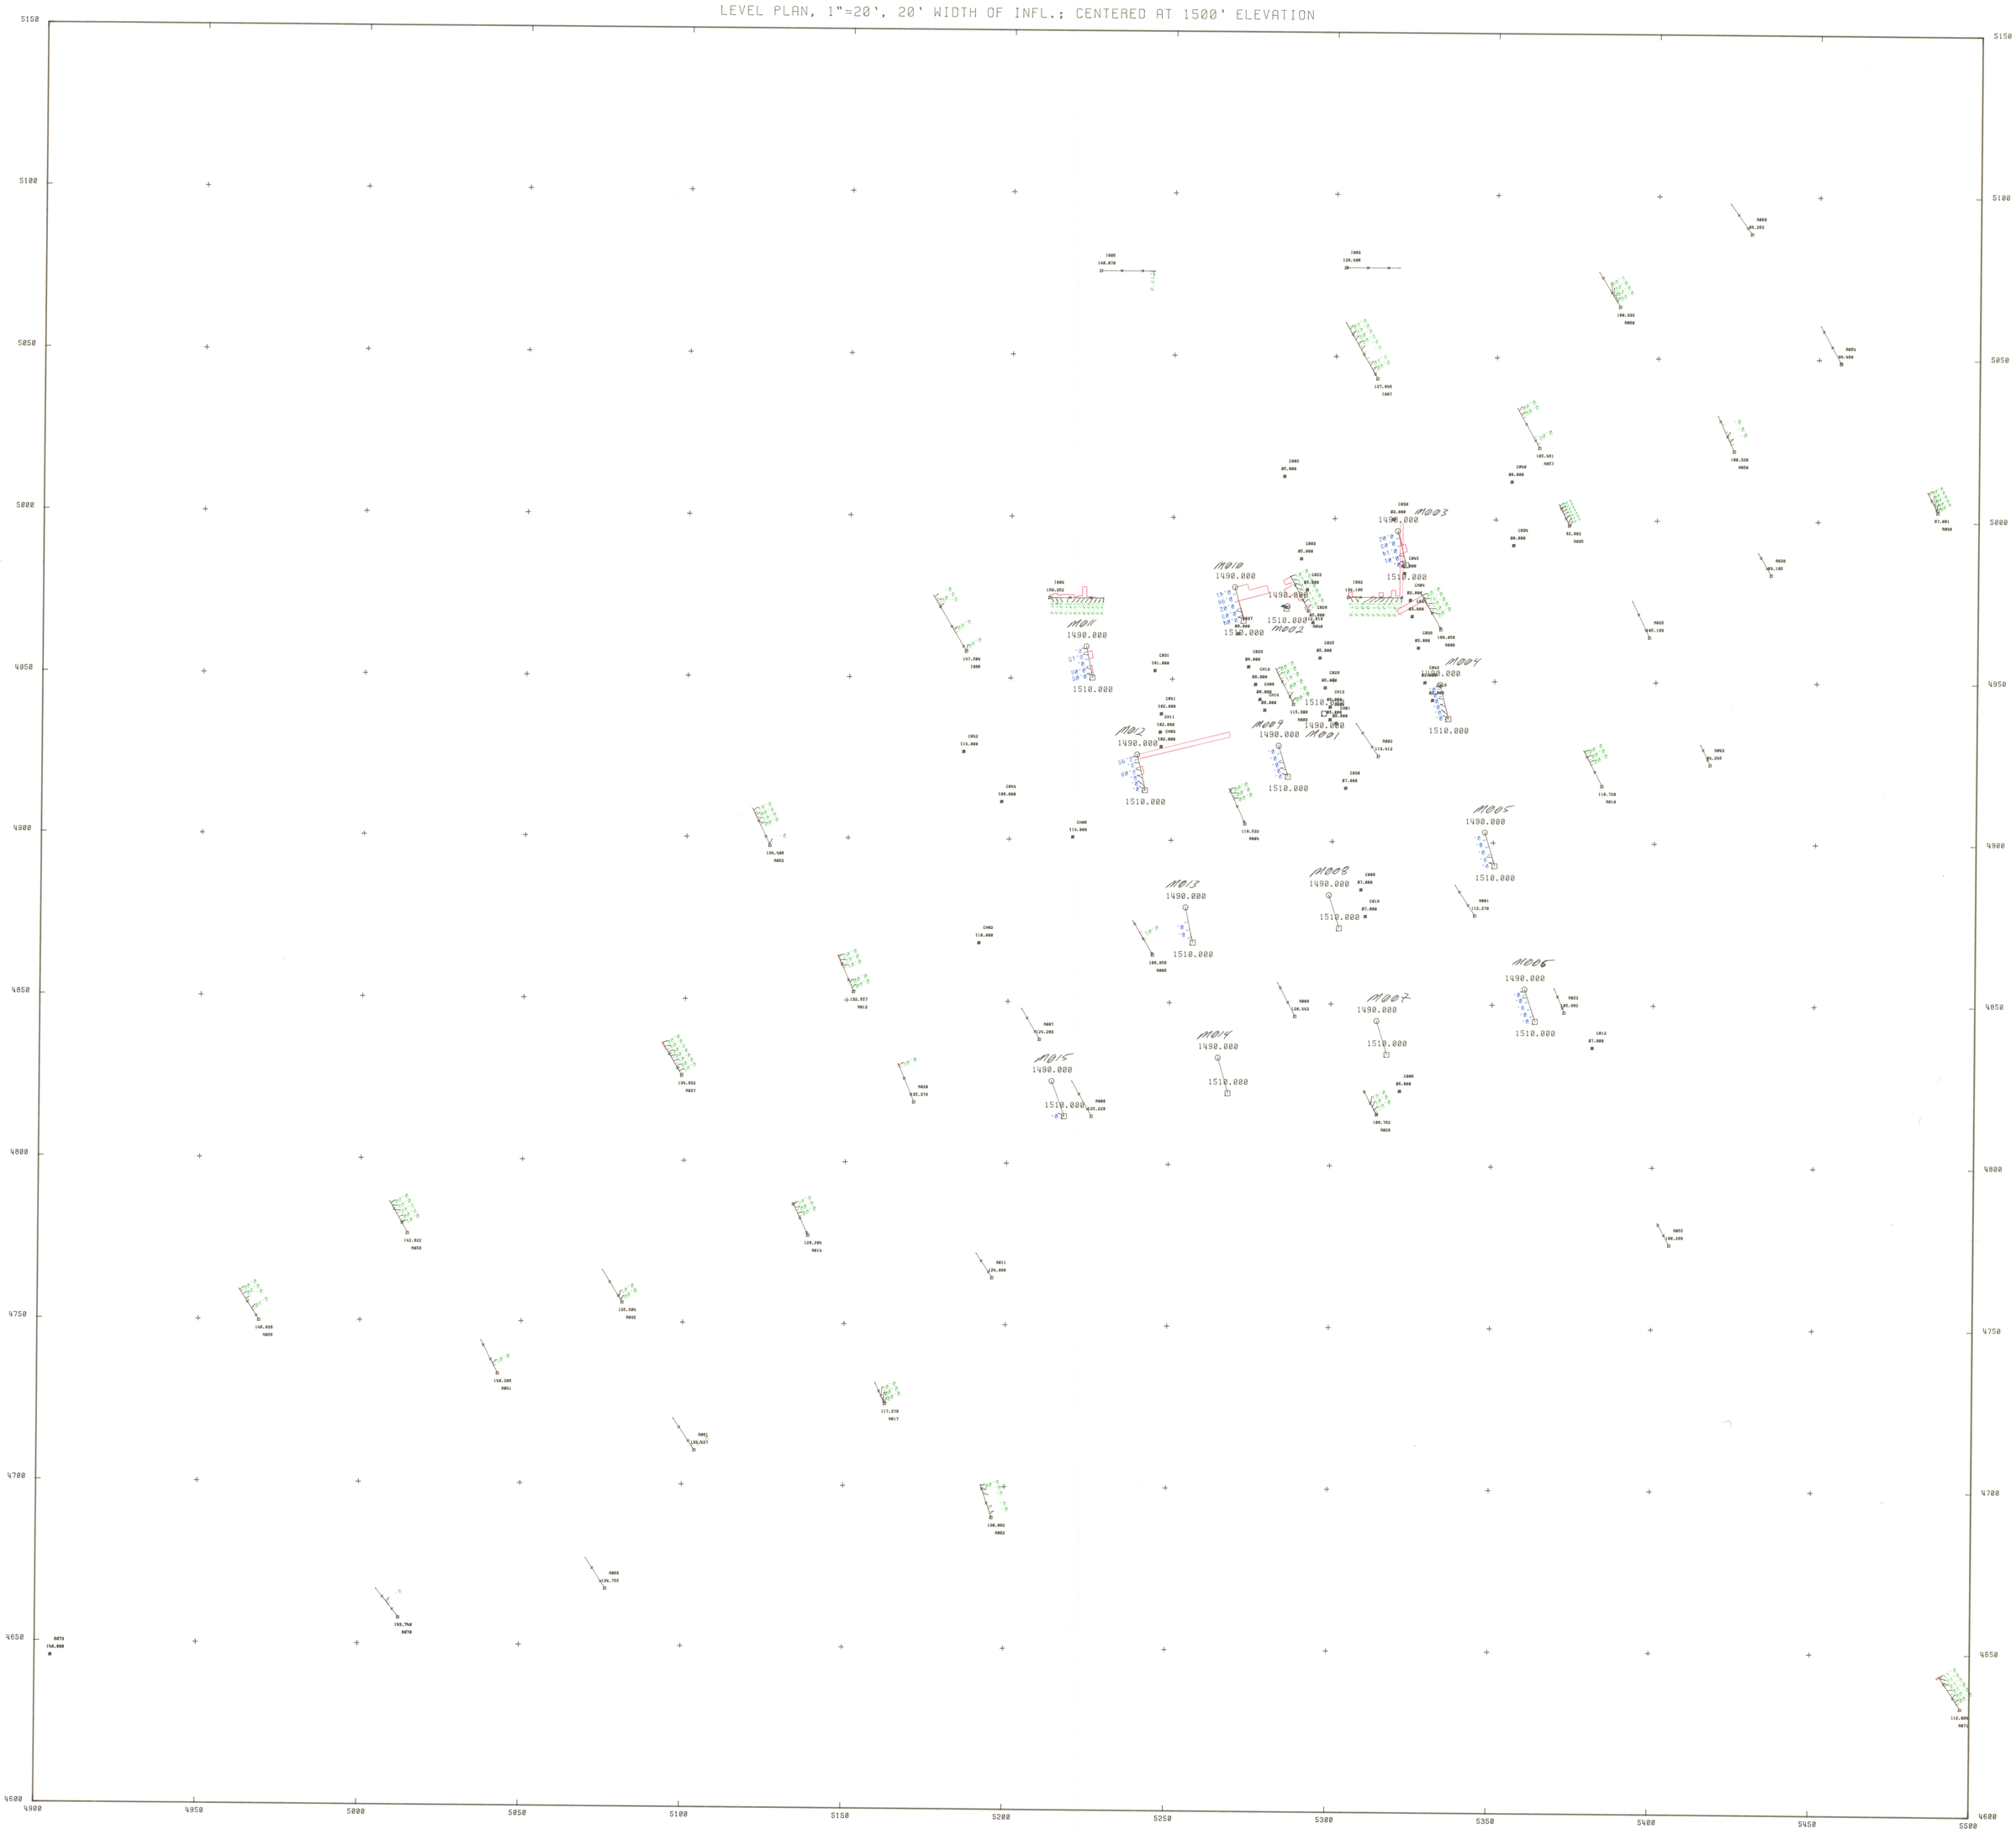LEVEL PLAN, 1"=20', 20' WIDTH OF INFL.; CENTERED AT 1500' ELEVATION