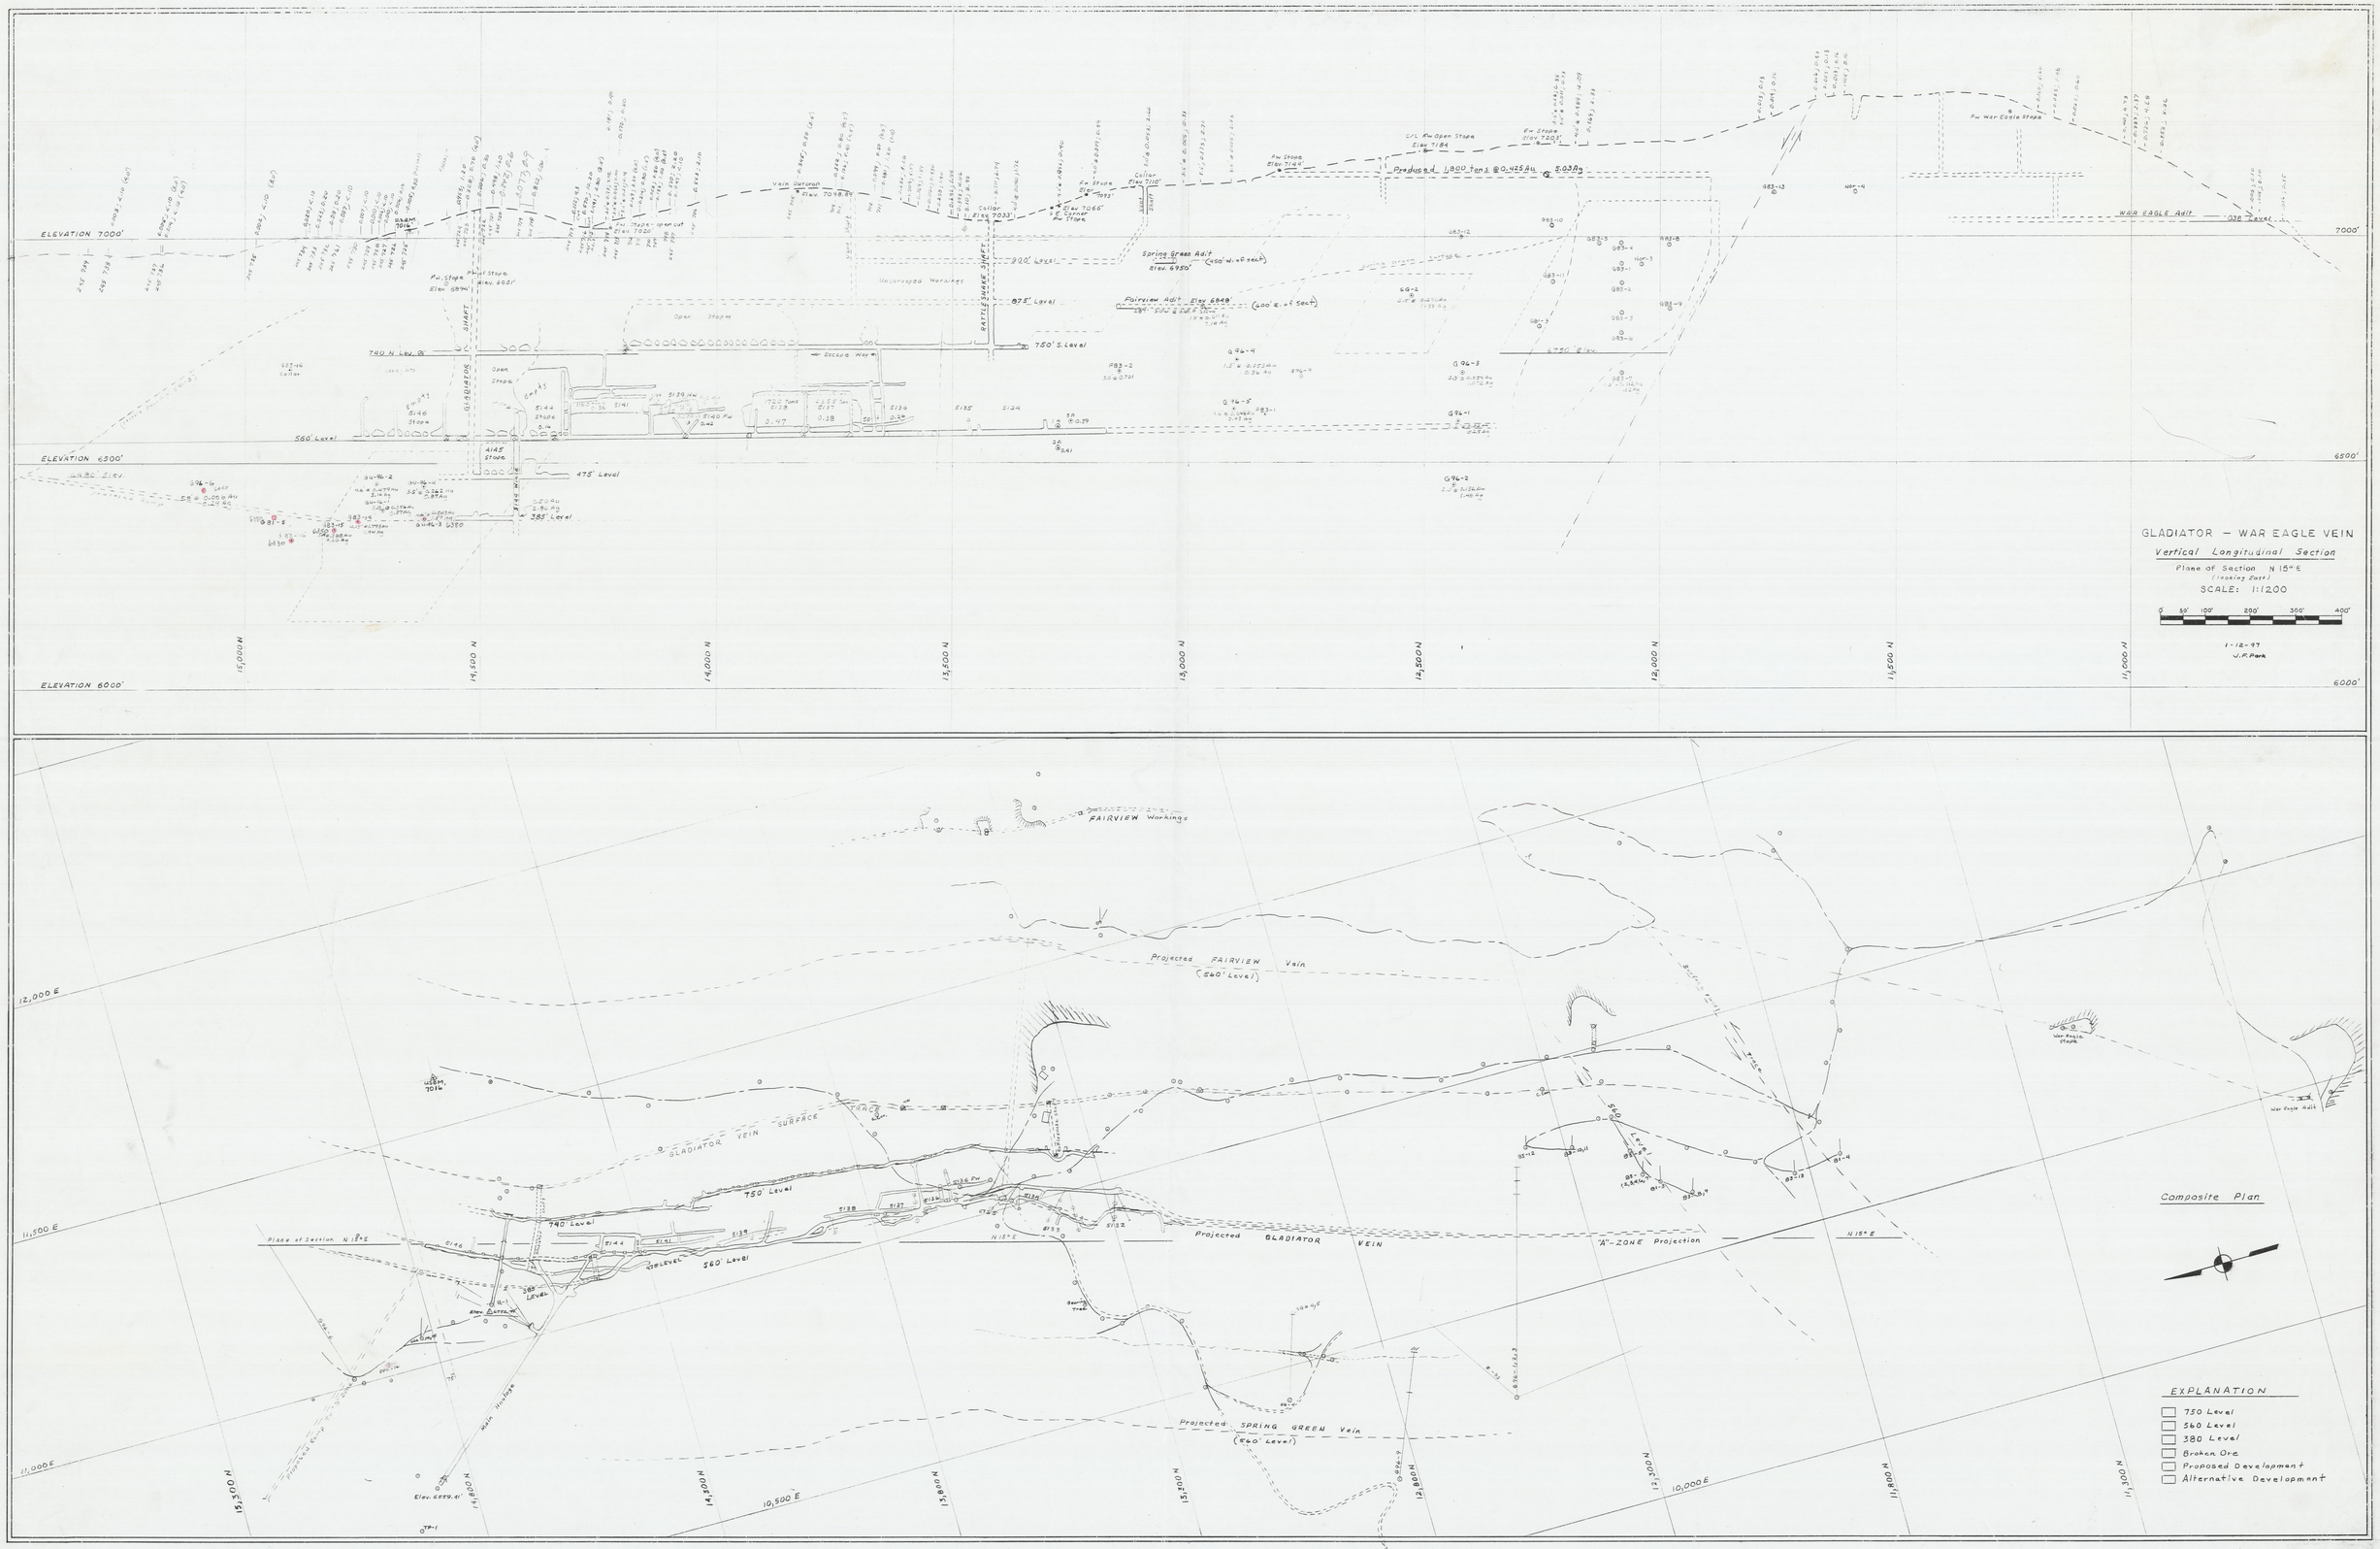
GLADIATOR – WAR EAGLE VEIN
Vertical Longitudinal Section
Plane of Section N 15° E
(looking East)
SCALE: 1:1200
1-12-97
J.F. Park
ELEVATION 7000'
ELEVATION 6500'
ELEVATION 6000'
WAR EAGLE Adit
Spring Green Adit
Fairview Adit
Produced 1,800 tons @ 0.425 Au 5.03 Ag
Uncurveyed Workings
RATTLESNAKE SHAFT
GLADIATOR SHAFT
750' S. Level
875' Level
900' Level
740 N Lev
560' Level
475' Level
385' Level
15,000 N
14,500 N
14,000 N
13,500 N
13,000 N
12,500 N
12,000 N
11,500 N
11,000 N
FAIRVIEW Workings
Projected FAIRVIEW Vein
(560' Level)
GLADIATOR VEIN SURFACE TRACE
750' Level
740' Level
560' Level
Projected GLADIATOR VEIN
"A"-ZONE Projection
Projected SPRING GREEN Vein
(560' Level)
Composite Plan
EXPLANATION
750 Level
560 Level
380 Level
Broken Ore
Proposed Development
Alternative Development
12,000 E
11,500 E
11,000 E
10,500 E
10,000 E
15,300 N
14,800 N
14,300 N
13,800 N
13,300 N
12,800 N
12,300 N
11,800 N
11,300 N