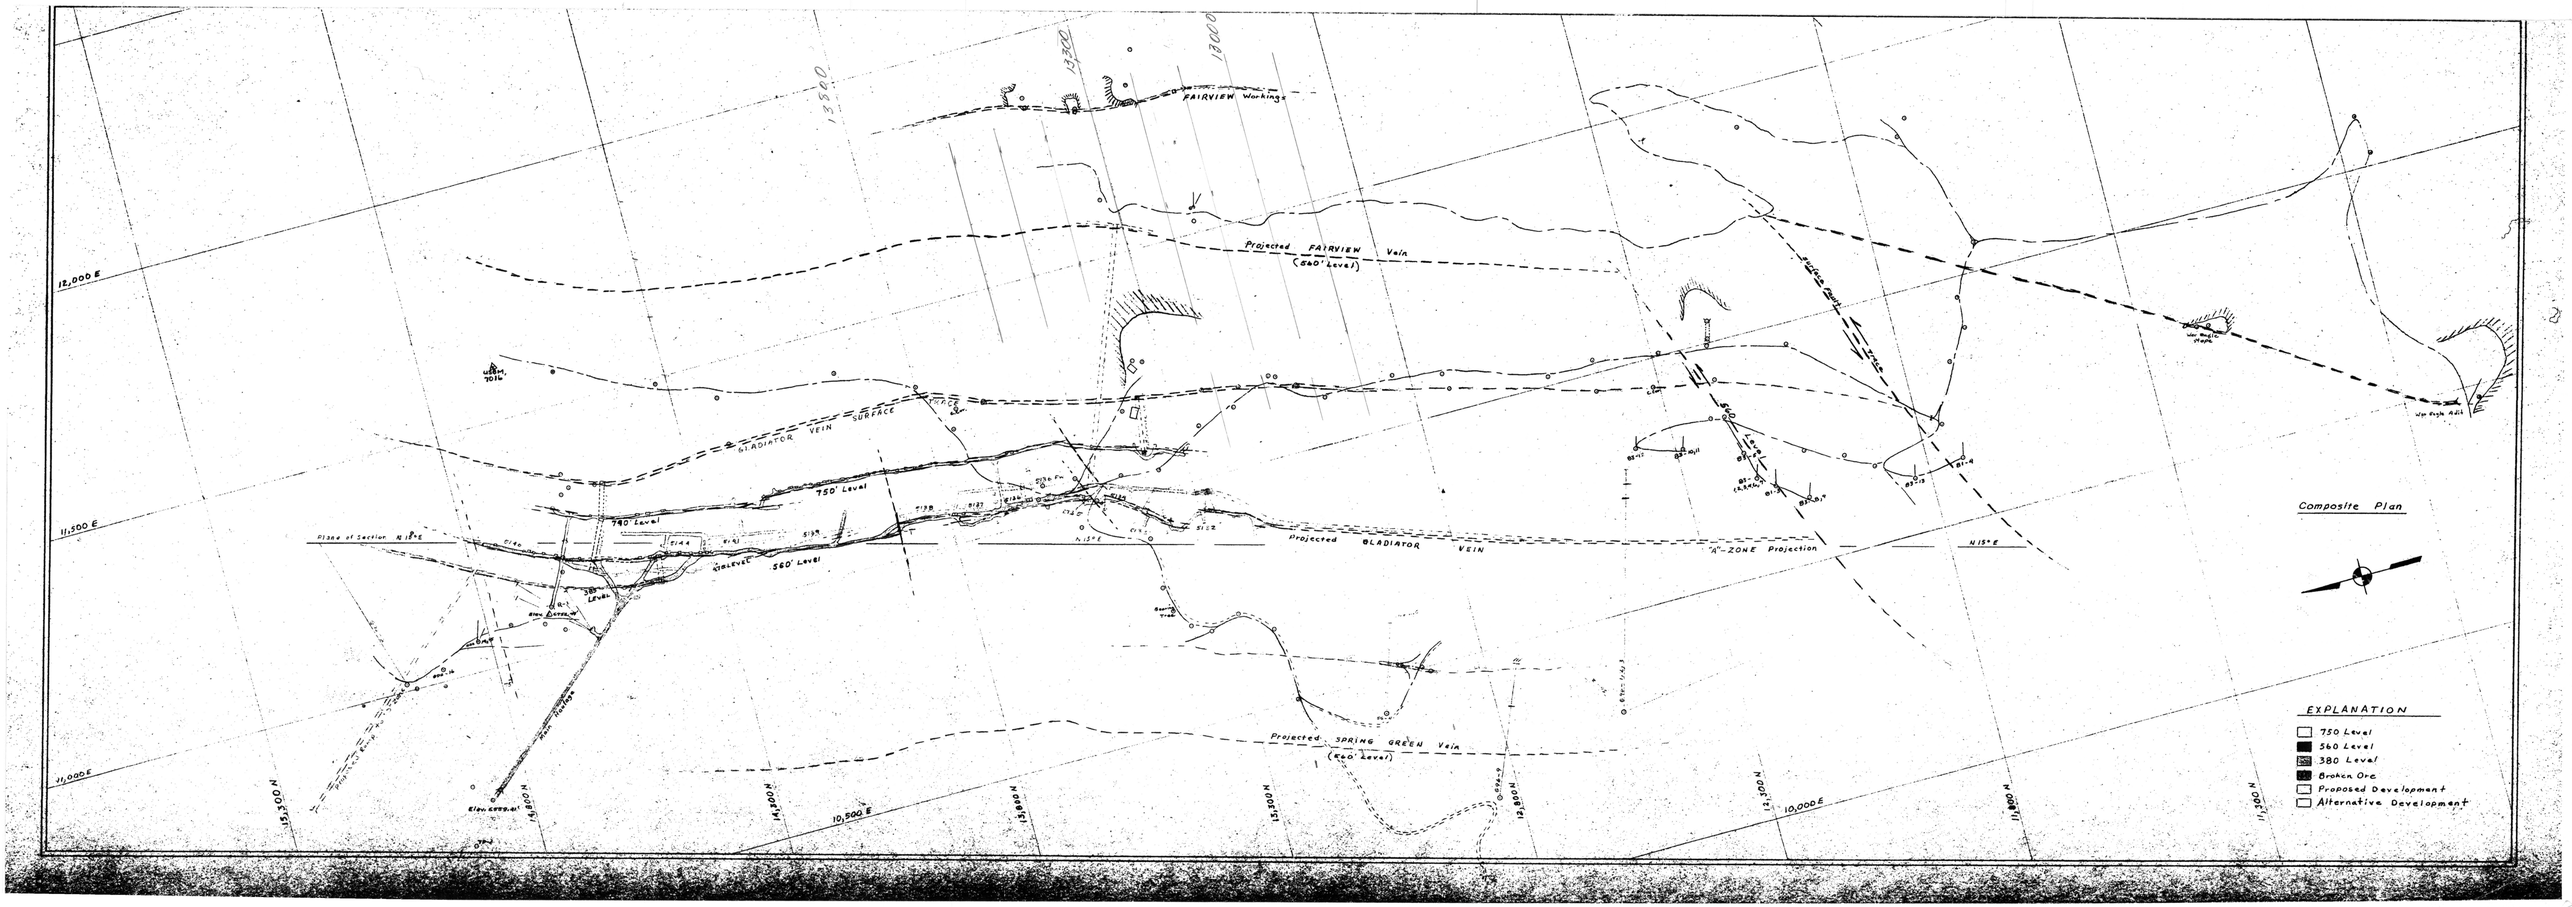
Composite Plan
EXPLANATION
750 Level
560 Level
380 Level
Broken Ore
Proposed Development
Alternative Development
FAIRVIEW Workings
Projected FAIRVIEW Vein
(560' Level)
GLADIATOR VEIN
SURFACE
750' Level
740' Level
560' Level
Plane of Section N 15° E
Projected GLADIATOR VEIN
"A"-ZONE Projection
N 15° E
Projected SPRING GREEN Vein
(560' Level)
12,000 E
11,500 E
11,000 E
10,500 E
10,000 E
15,500 N
14,500 N
13,500 N
12,500 N
11,500 N
13500
13000
Up high Adit