Carde

U.V.X. Gold Project

809 Drilling ; Inclined section

Section inclined ~23° NNE, approximately in plane of holes 809-1, 2, 4, 6 (all drilled +23° but from common station and therefore not exactly in common plane). No corrections made for 809-3 (drilled S5°E but probably deflected more to E) though dip corrections would be minimal because dips are nearly vertival there.

N

1"=20'
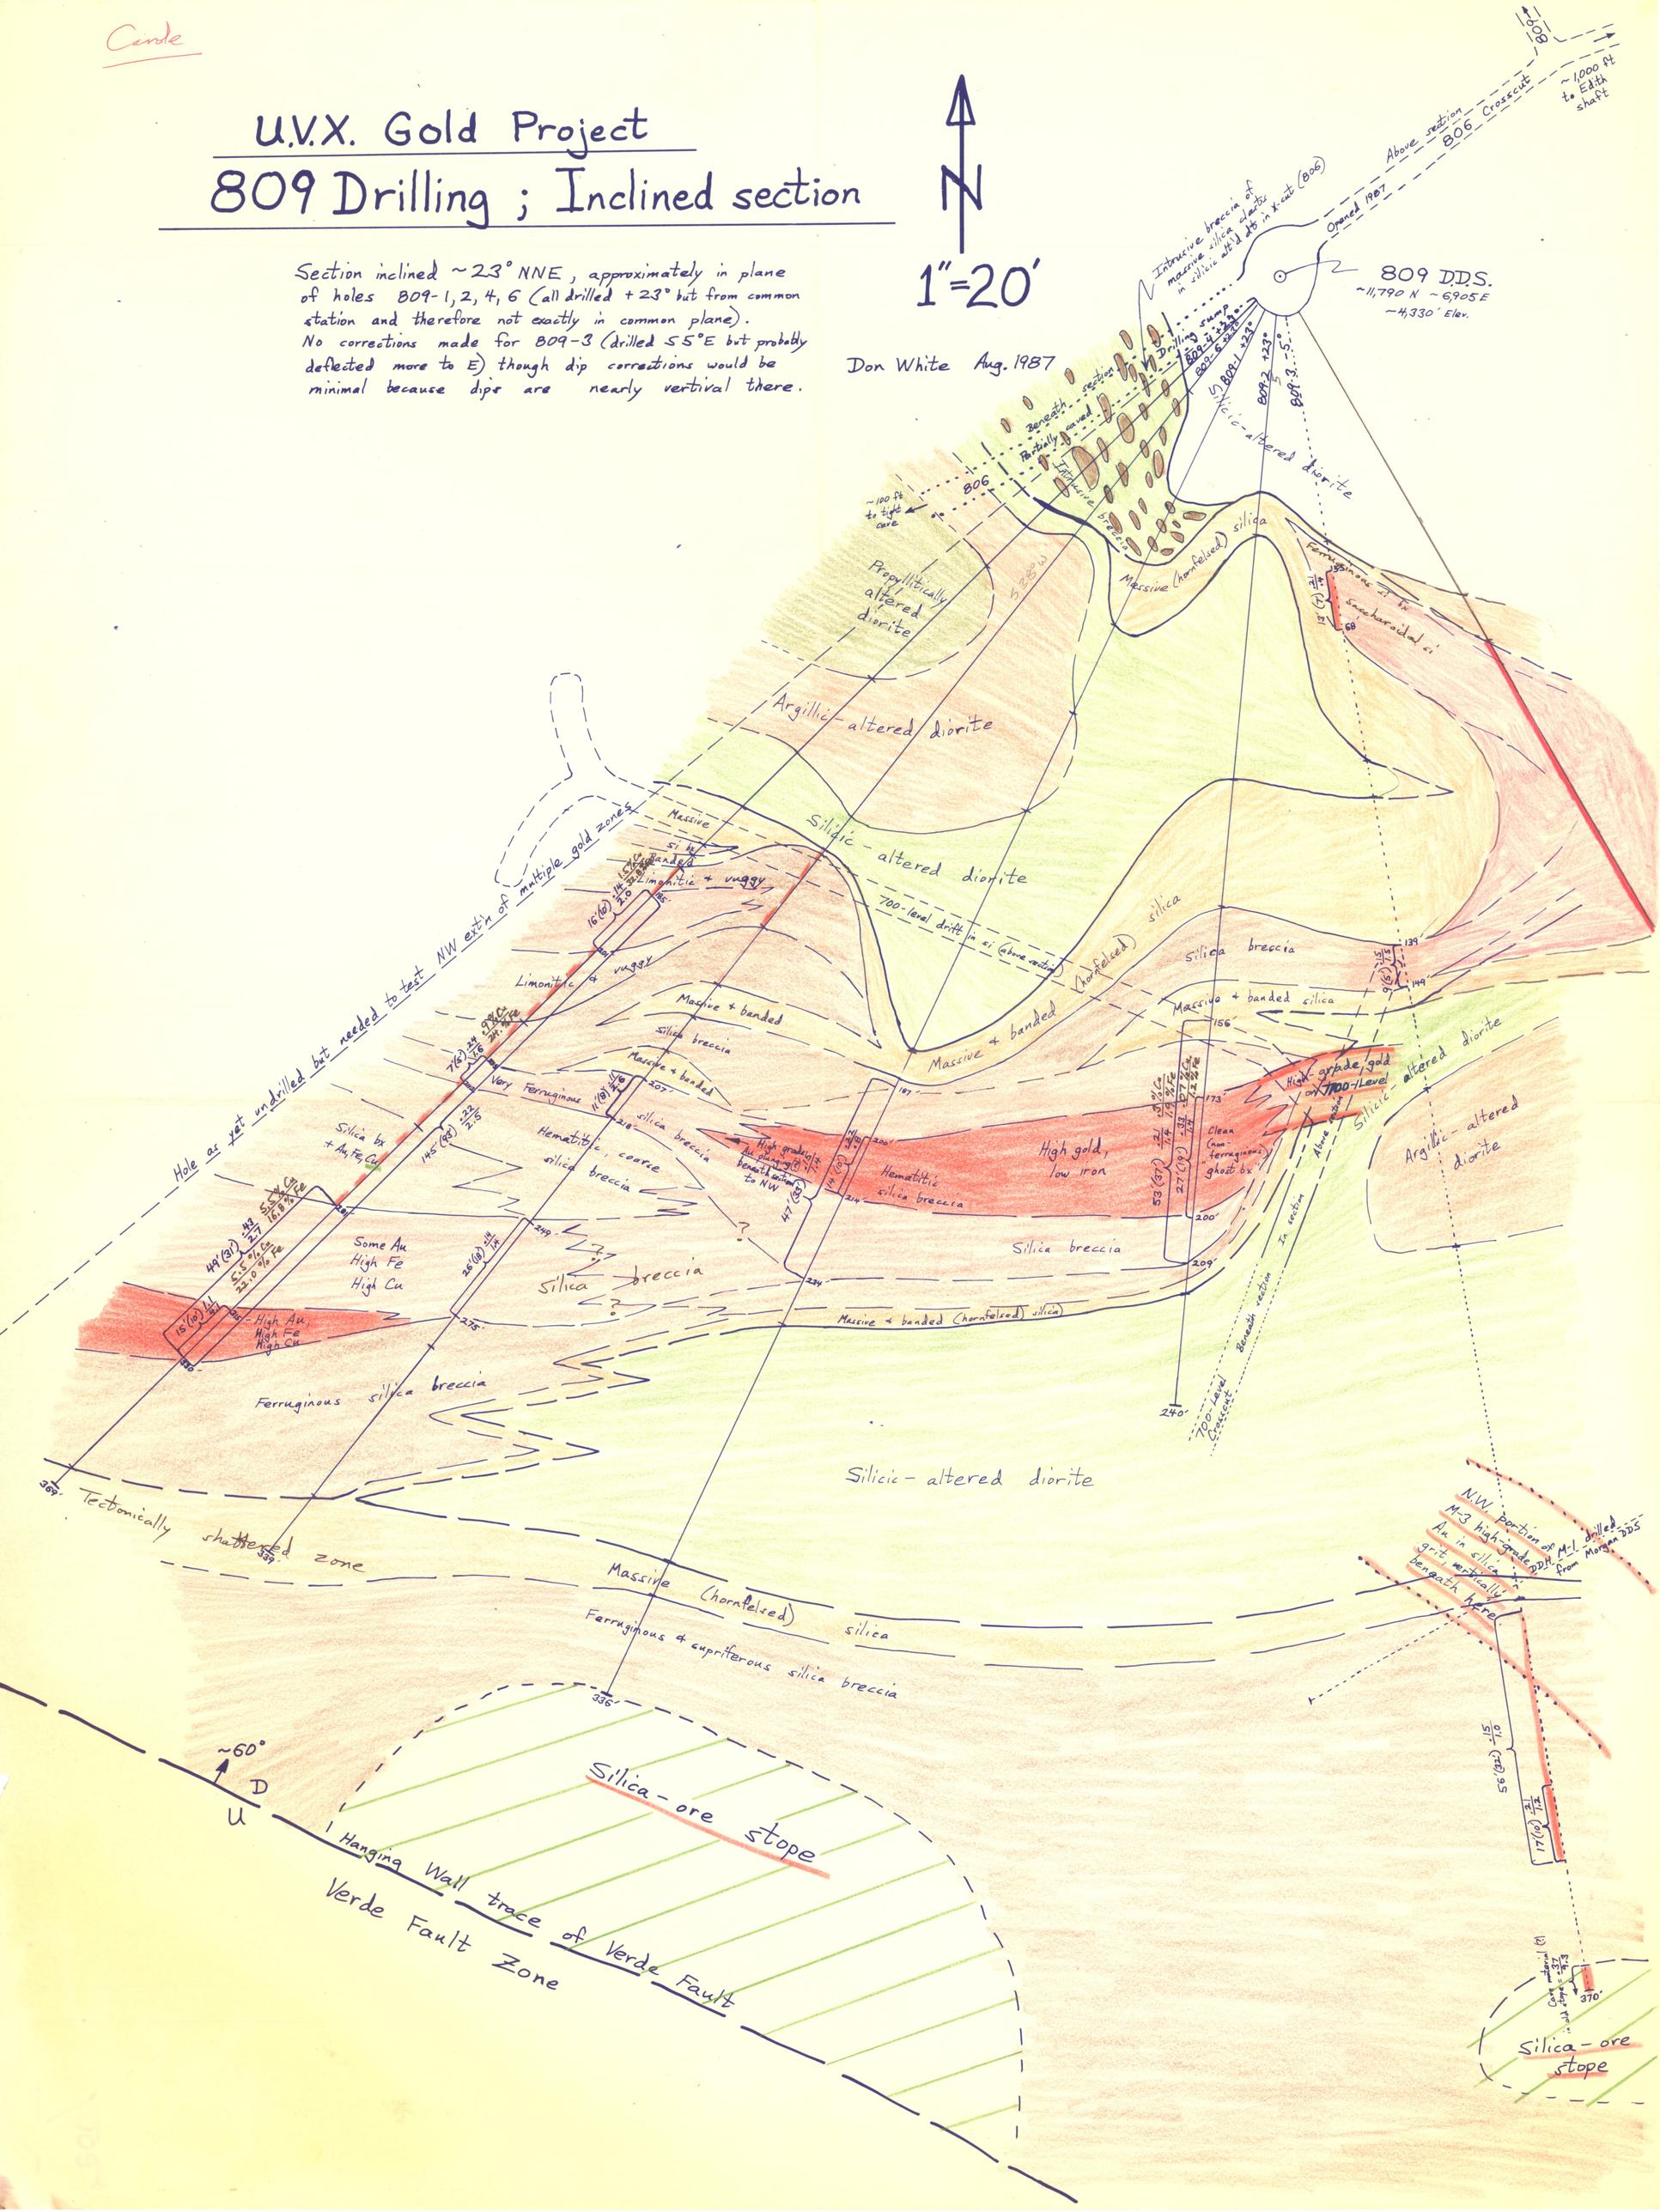
Don White Aug. 1987