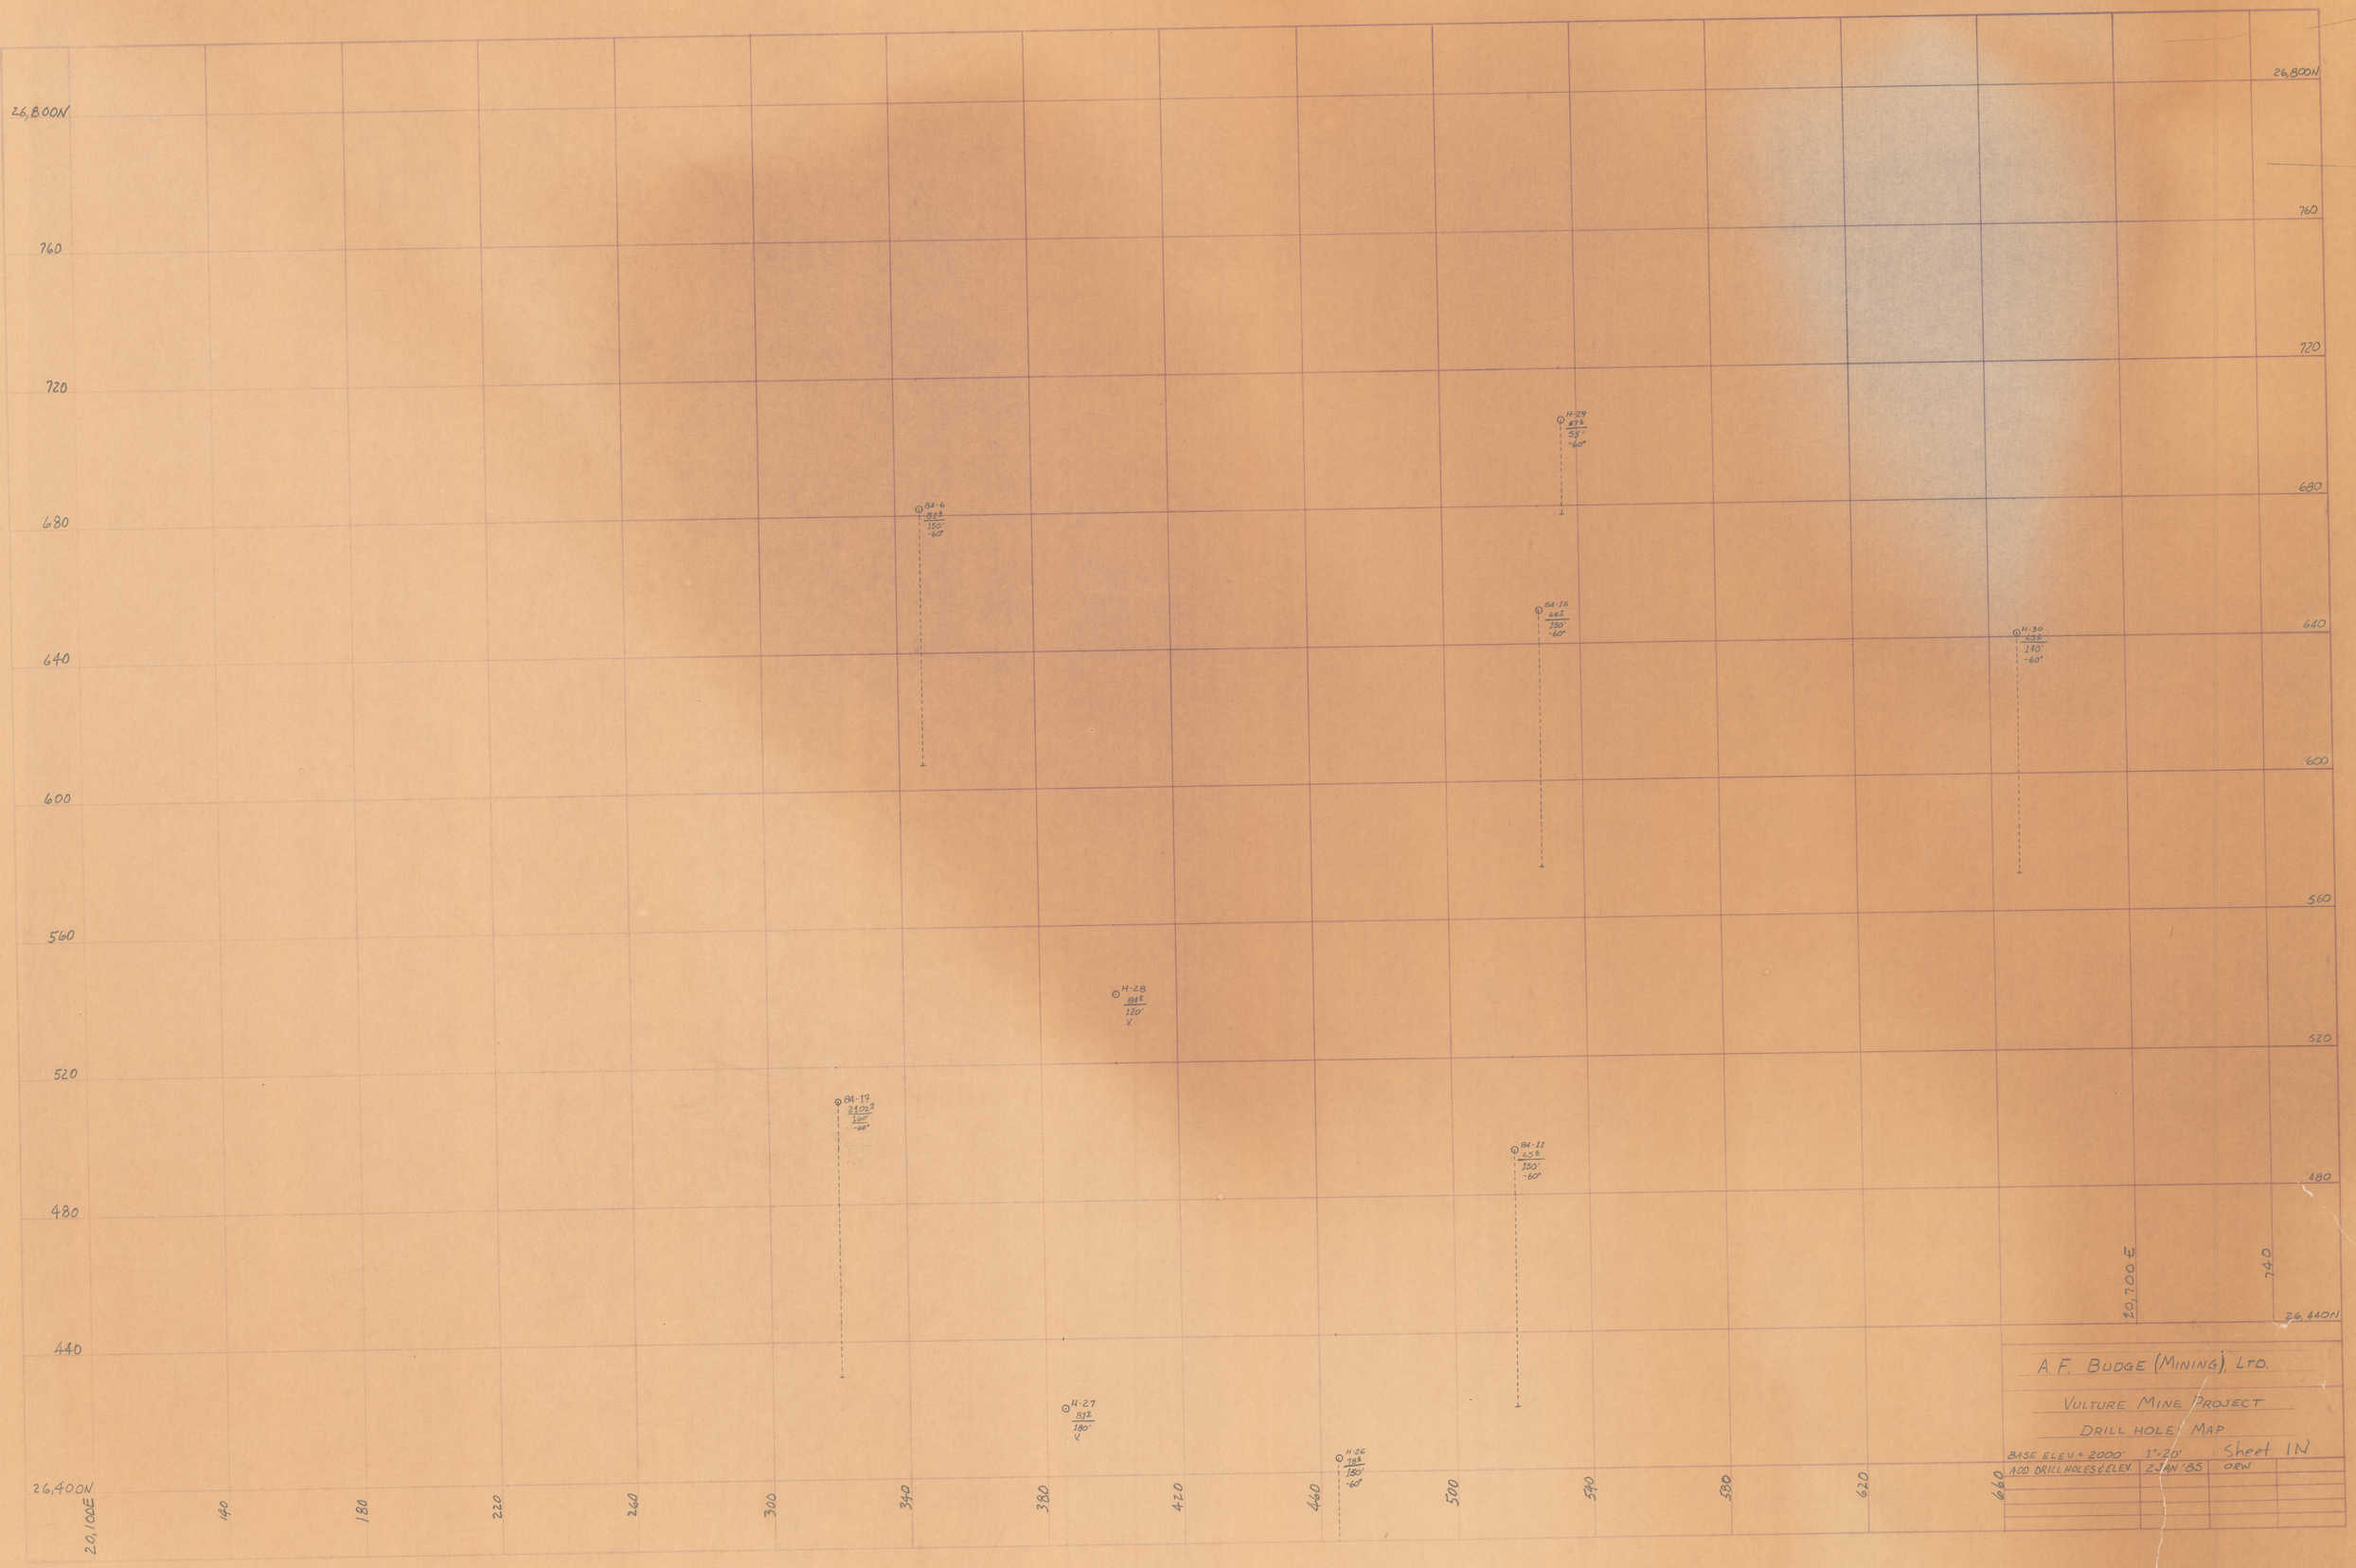

A.F. BUDGE (MINING), LTD.

VULTURE MINE PROJECT

DRILL HOLE MAP

BASE ELEV. = 2000' 1" = 20' Sheet 1N

ADD DRILL HOLES & ELEV.	2 JAN '85	DRW	

1N