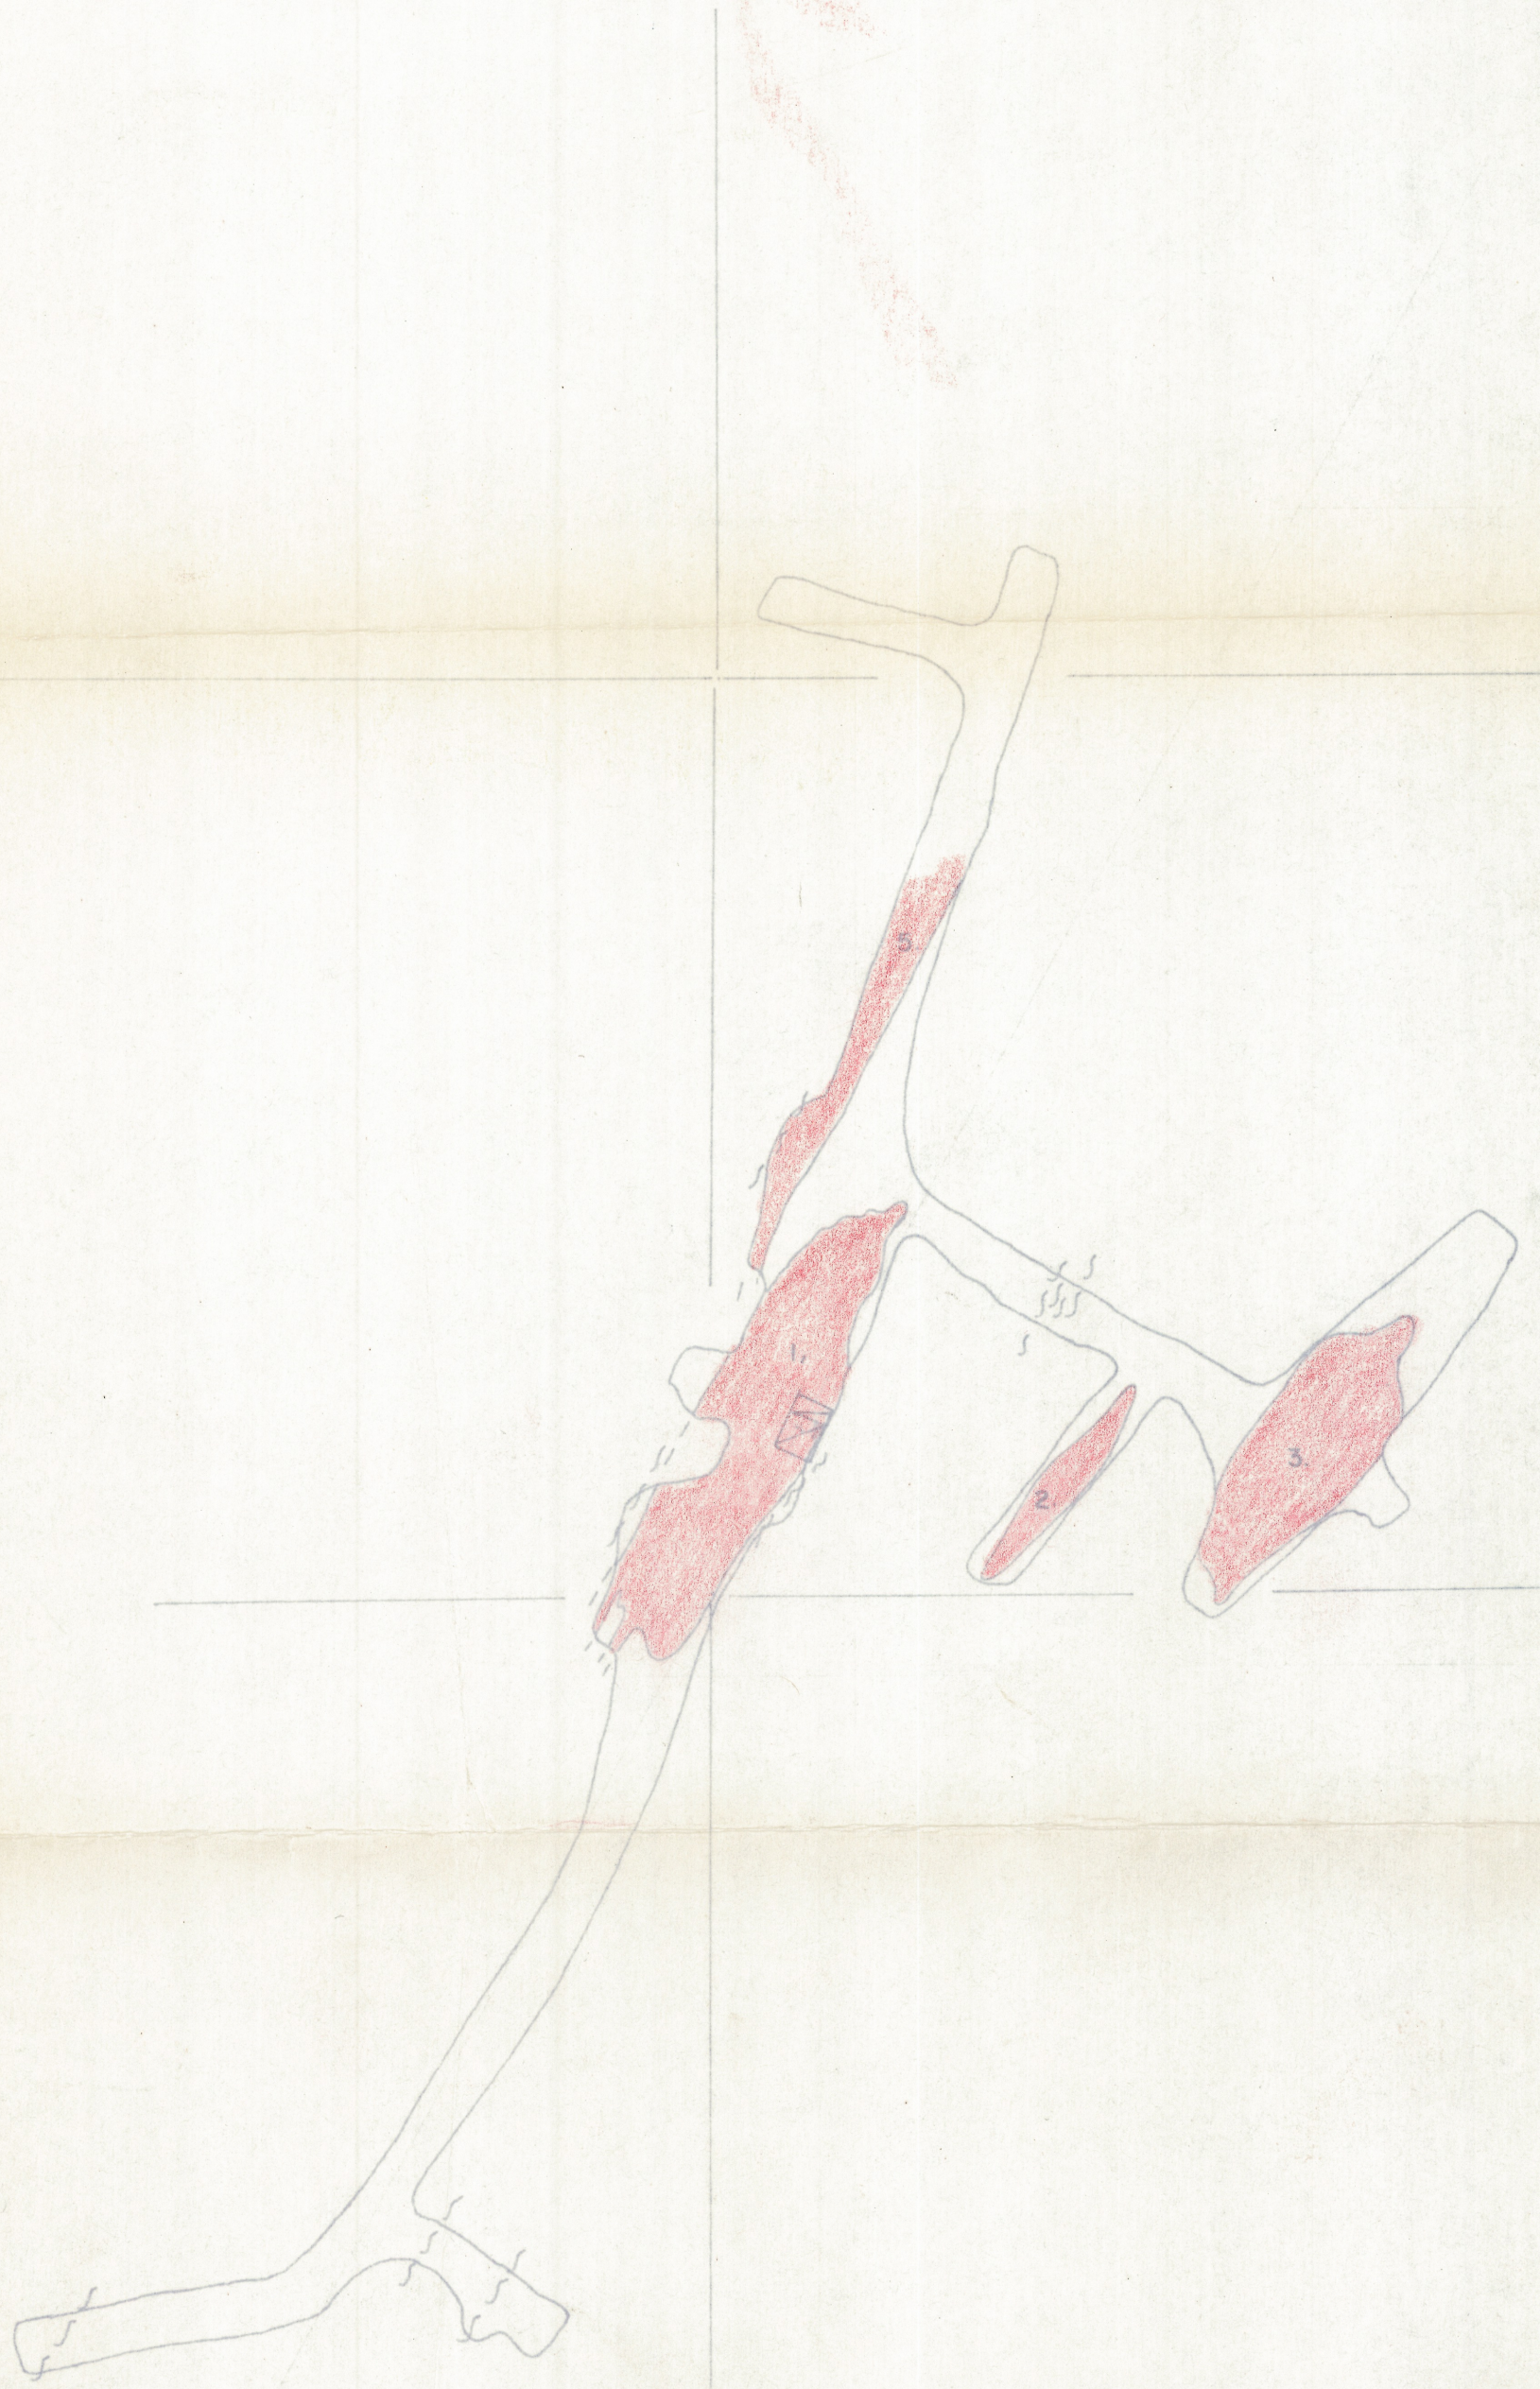

HACKBERRY MINE - FOR S.D.M. CORP.

SCALE 1" = 20'

100' LEVEL