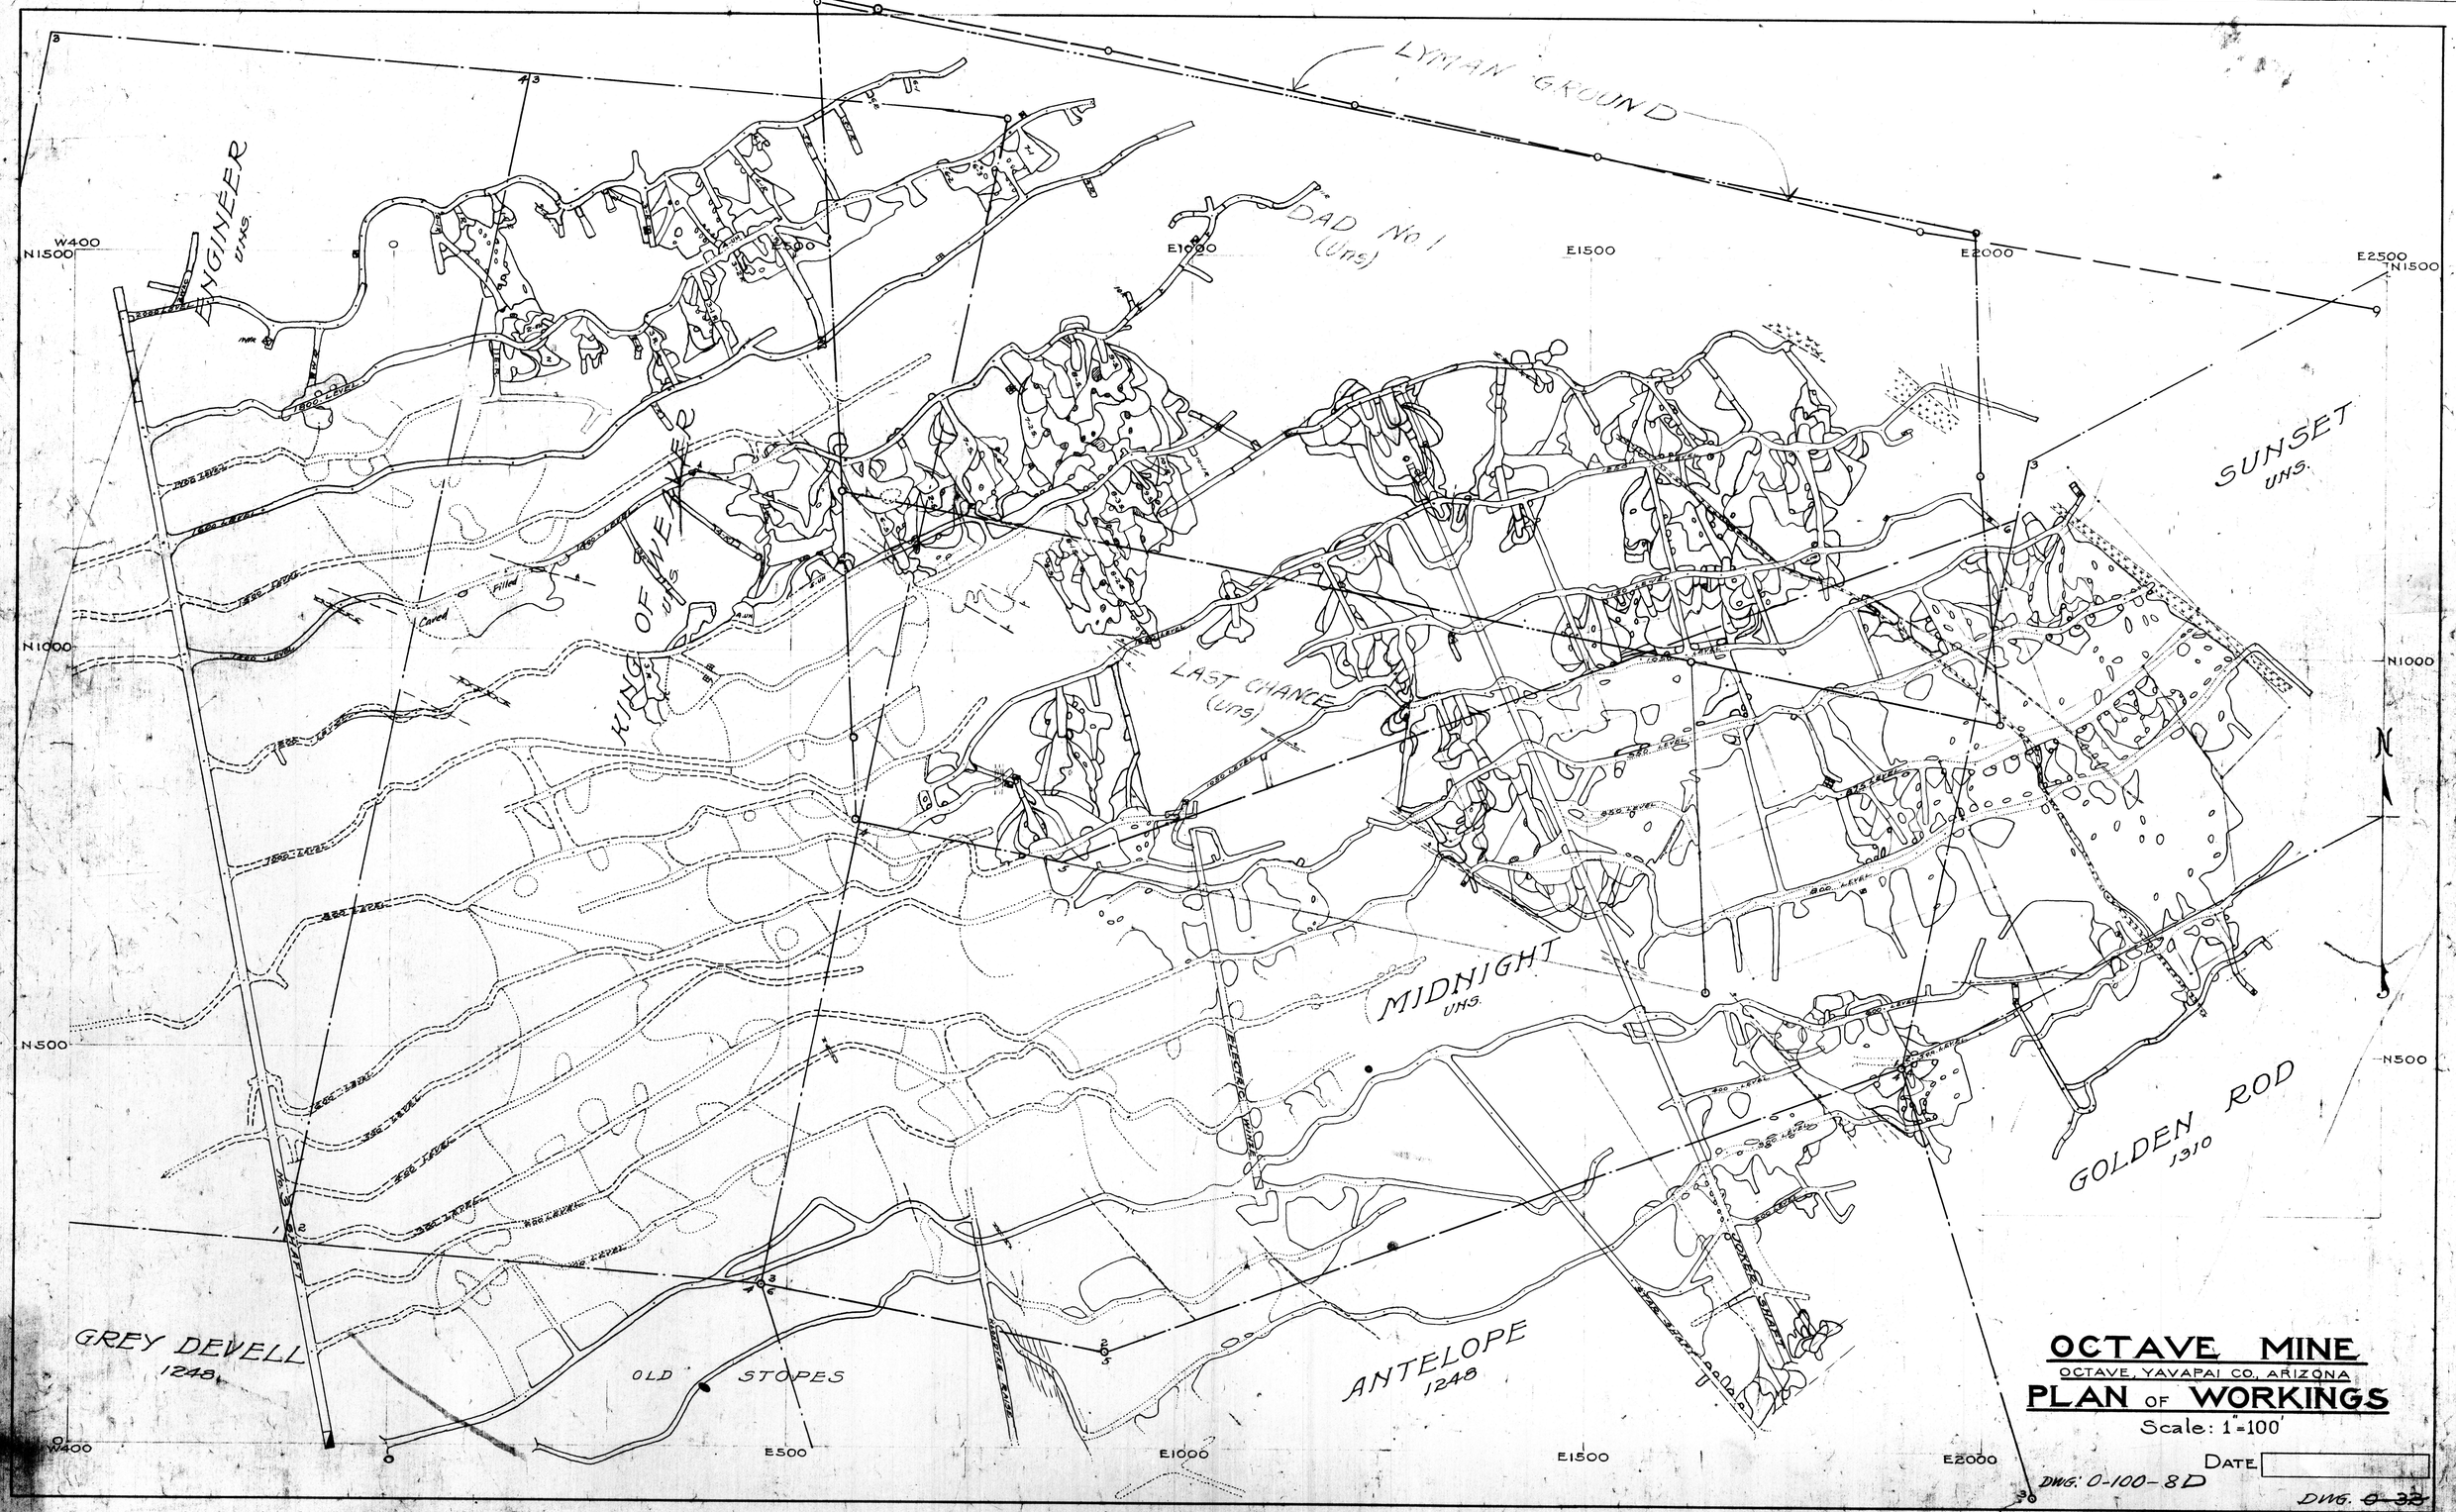
LYMAN GROUND
ENGINEER UNS.
DAD No 1 (Uns)
KING OF WEST
LAST CHANCE (uns)
MIDNIGHT UNS.
SUNSET UNS.
GOLDEN ROD 1910
GREY DEVELL 1248
OLD STOPES
ANTELOPE 1248
ELECTRIC LINE
POWER STATION
W400
N1500
N1000
N500
E500
E1000
E1500
E2000
E2500
N
OCTAVE MINE
OCTAVE, YAVAPAI CO., ARIZONA
PLAN OF WORKINGS
Scale: 1"=100'
DATE
DWG: 0-100-8D
DWG. 0-32