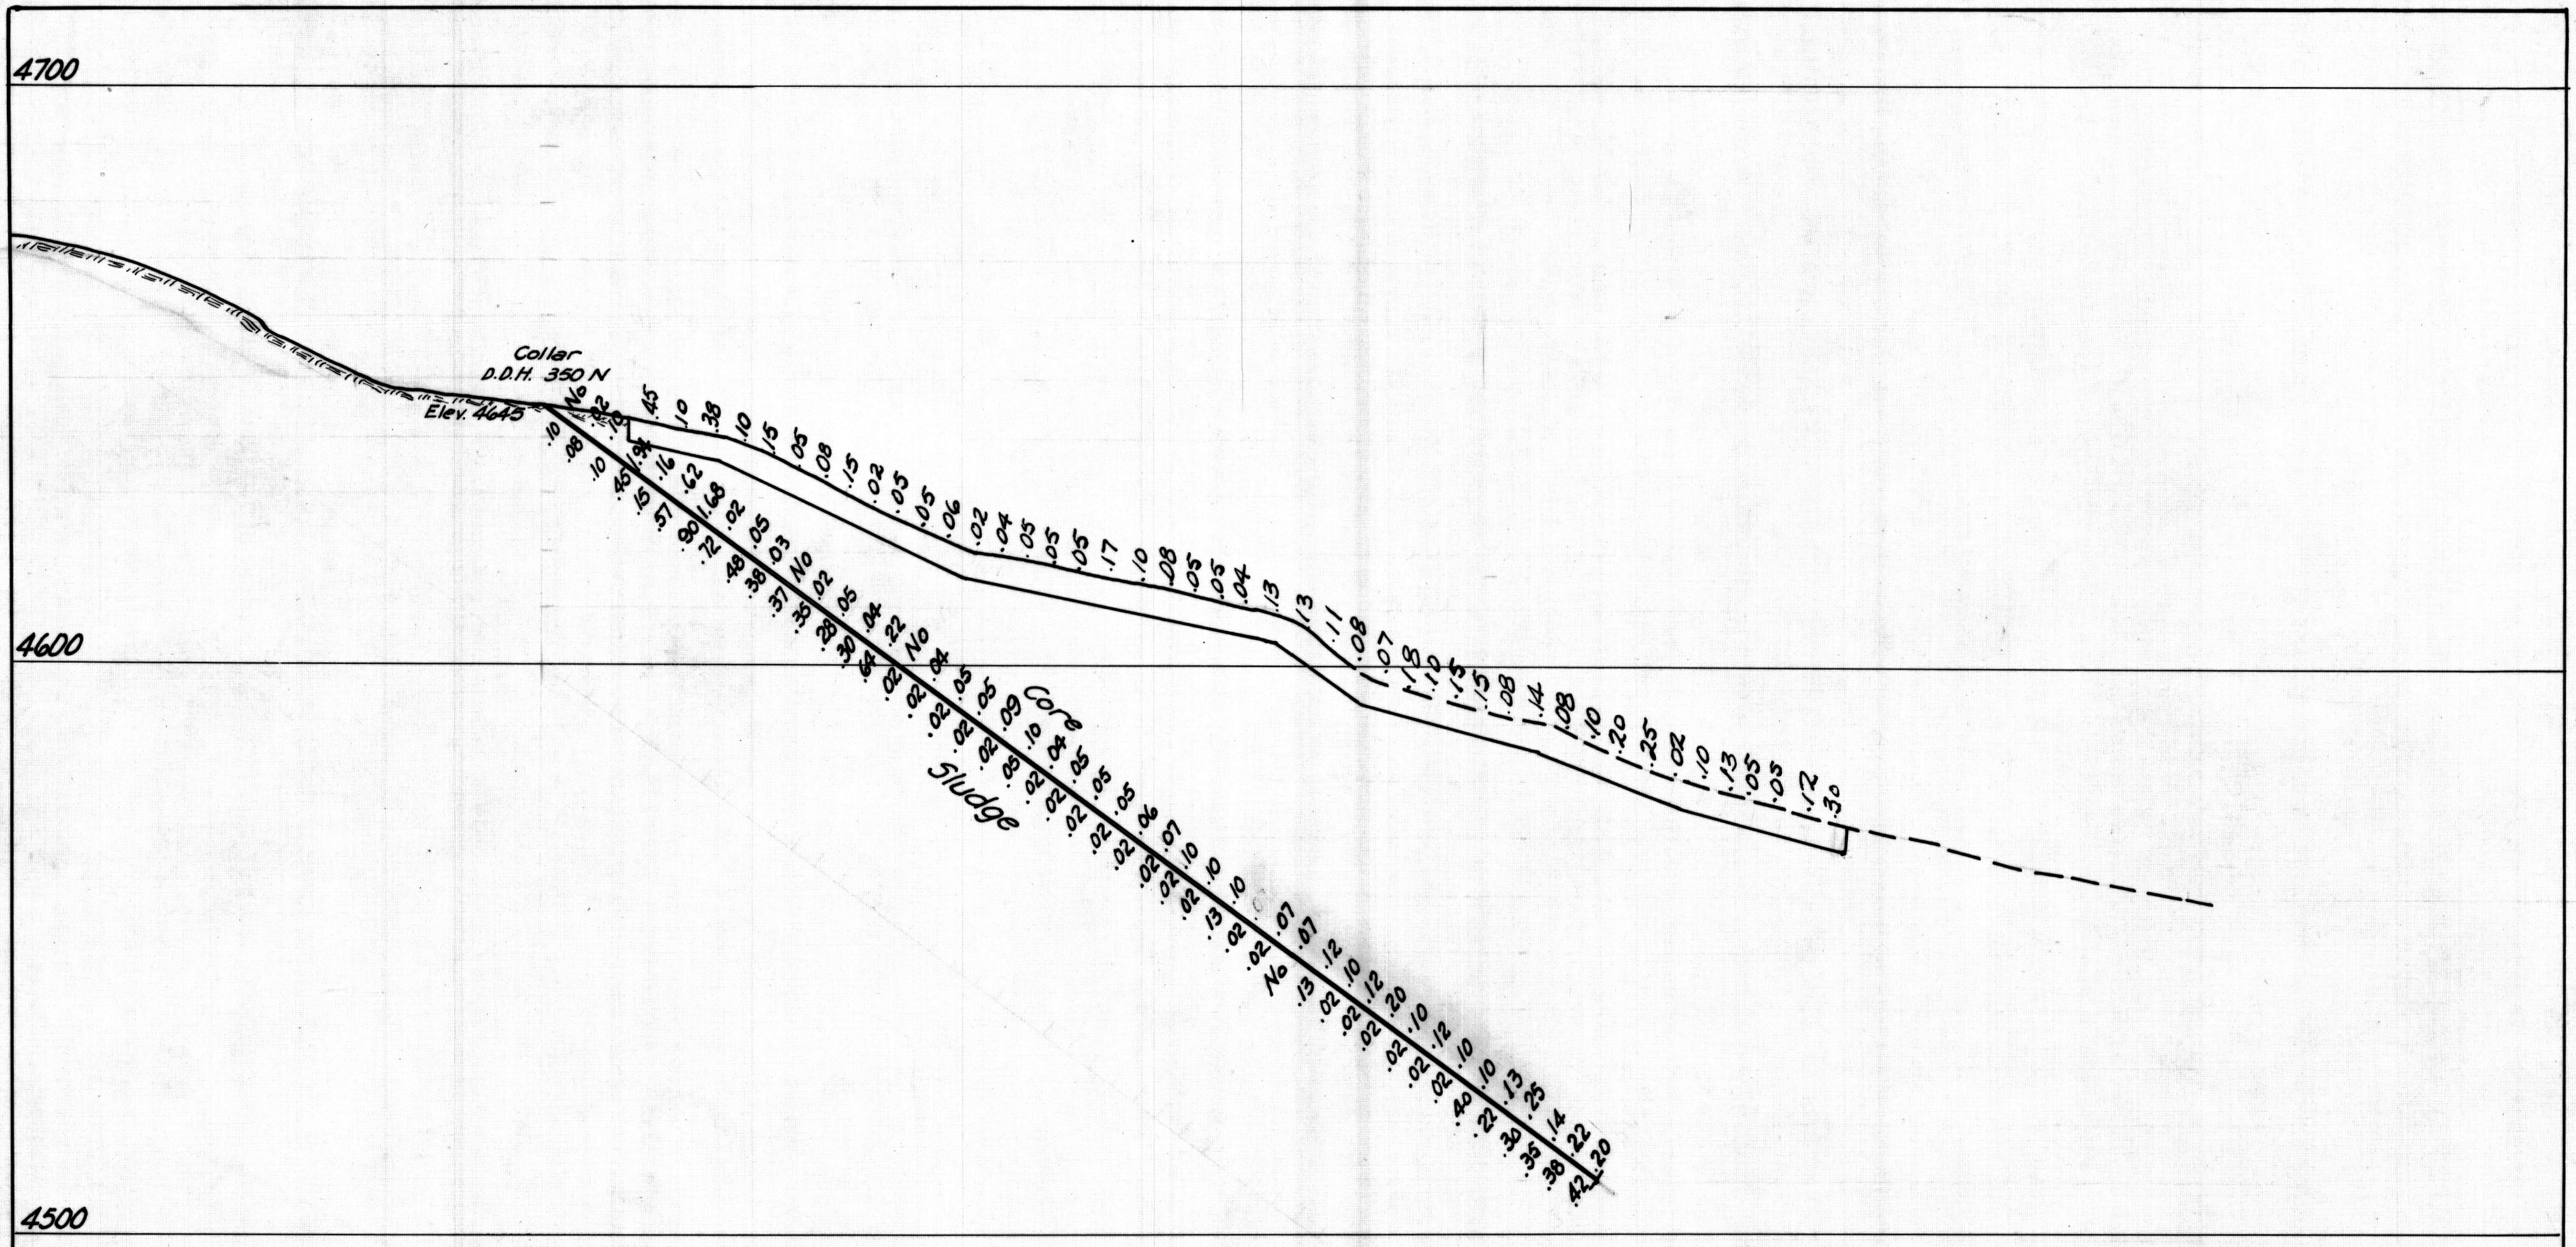

UNITED STATES
DEPARTMENT OF THE INTERIOR
BUREAU OF MINES
ZONIA PROJECT 1417
KIRKLAND, ARIZONA
SECTION THRU 350 N
D.D. HOLE
SCALE: 1" = 30'