PLAN OF WORKINGS

ST. FRANCIS MINE

PIMA COUNTY, ARIZ.

SCALE 1 in. = 20 ft.

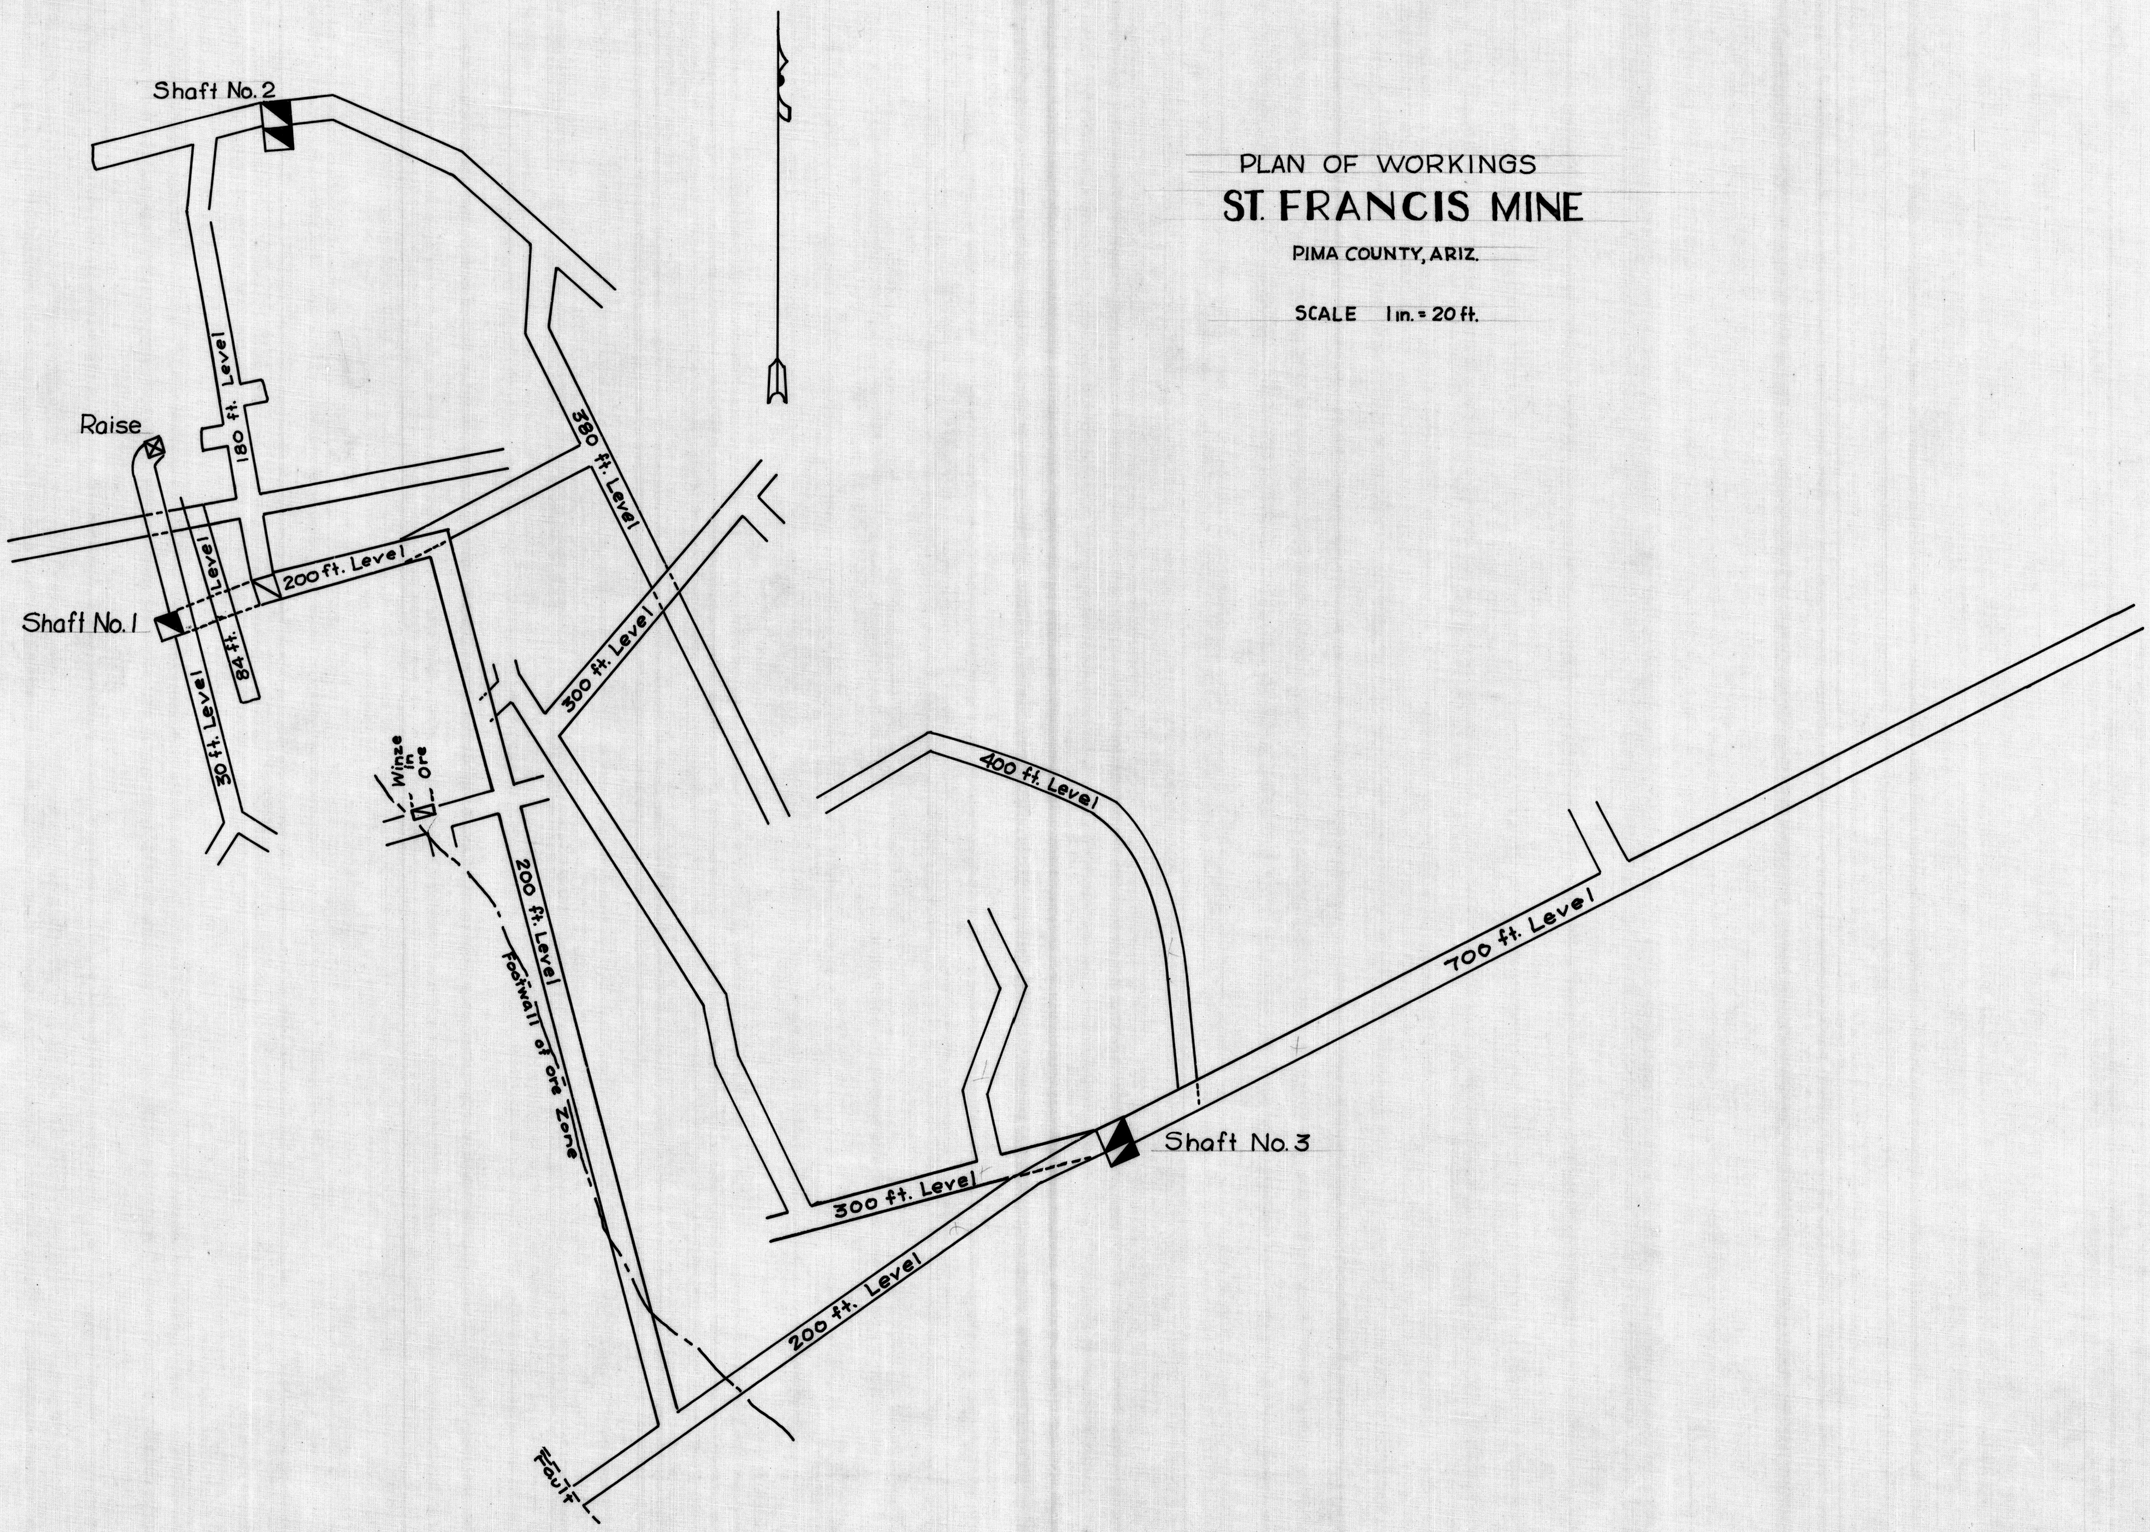

Drawer 2

Drawer 2