7-Each

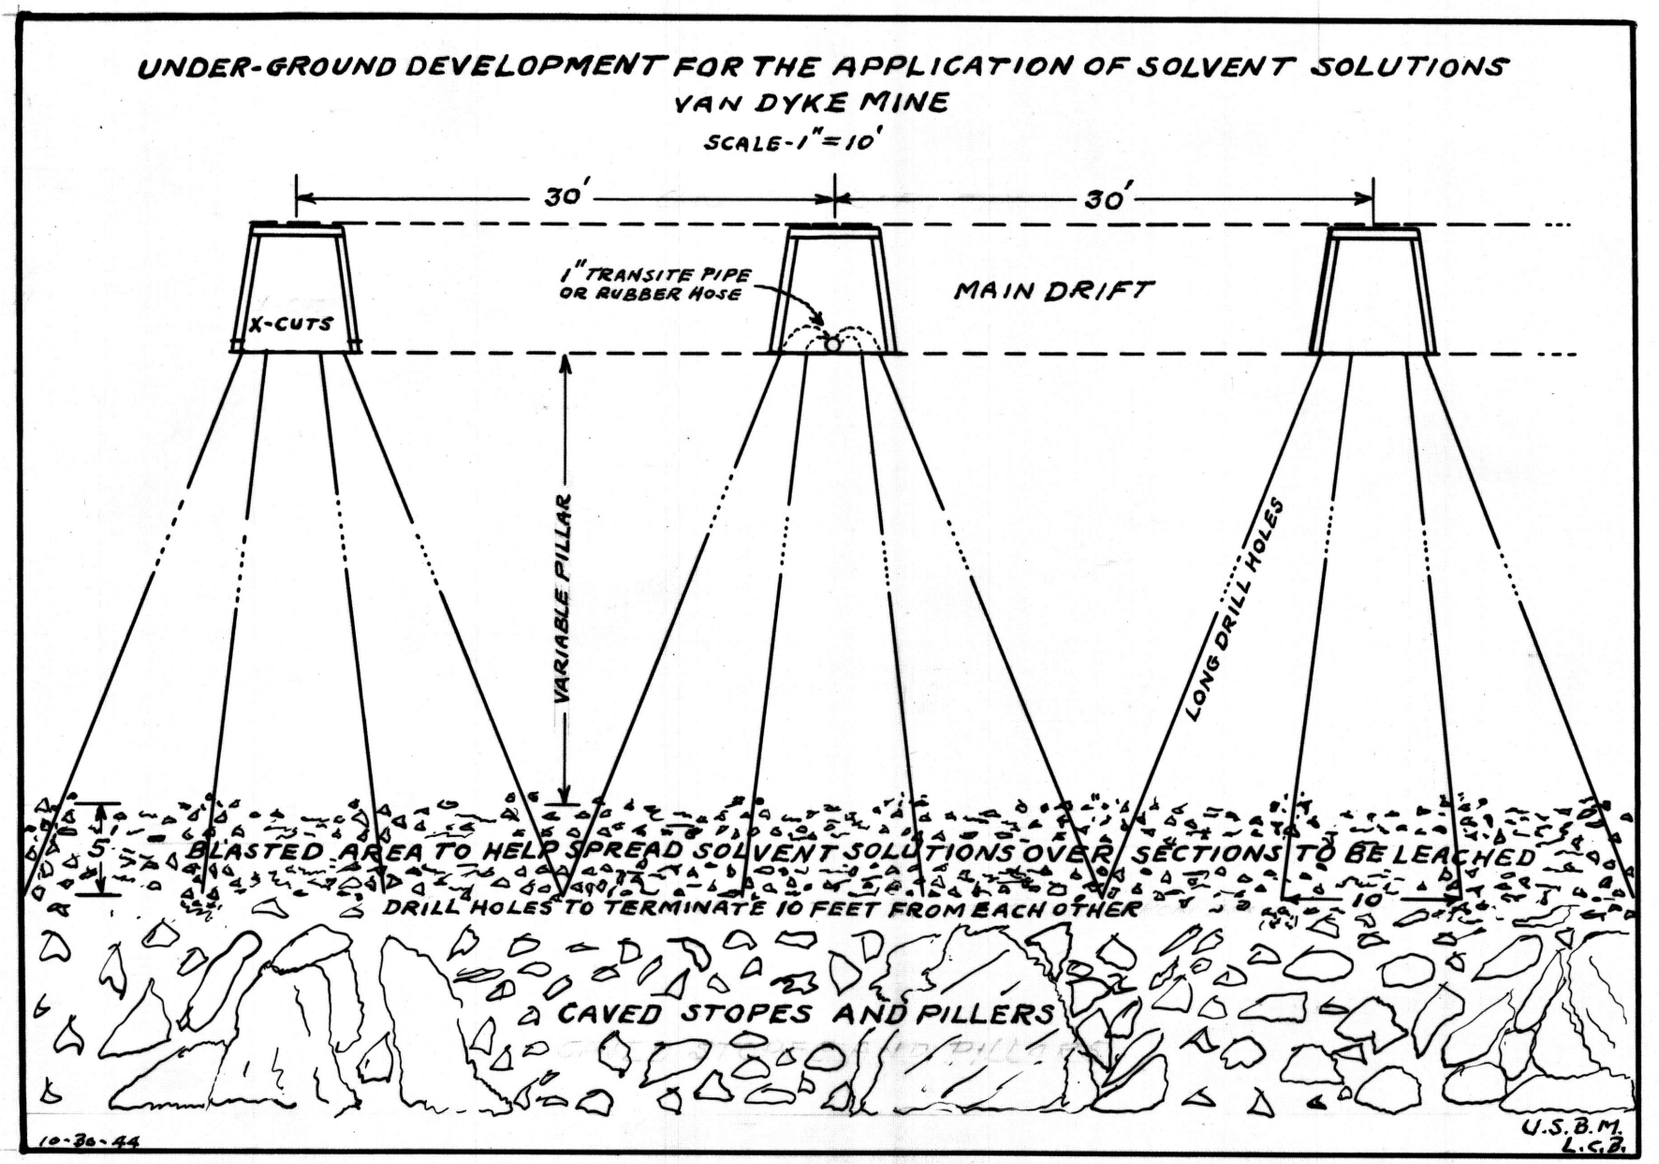
UNDER-GROUND DEVELOPMENT FOR THE APPLICATION OF SOLVENT SOLUTIONS
VAN DYKE MINE
SCALE-1"=10'
30'
30'
1" TRANSITE PIPE OR RUBBER HOSE
MAIN DRIFT
X-CUTS
VARIABLE PILLAR
LONG DRILL HOLES
5
BLASTED AREA TO HELP SPREAD SOLVENT SOLUTIONS OVER SECTIONS TO BE LEACHED
DRILL HOLES TO TERMINATE 10 FEET FROM EACH OTHER
10
CAVED STOPES AND PILLERS
10-30-44
U.S.B.M.
L.C.B.