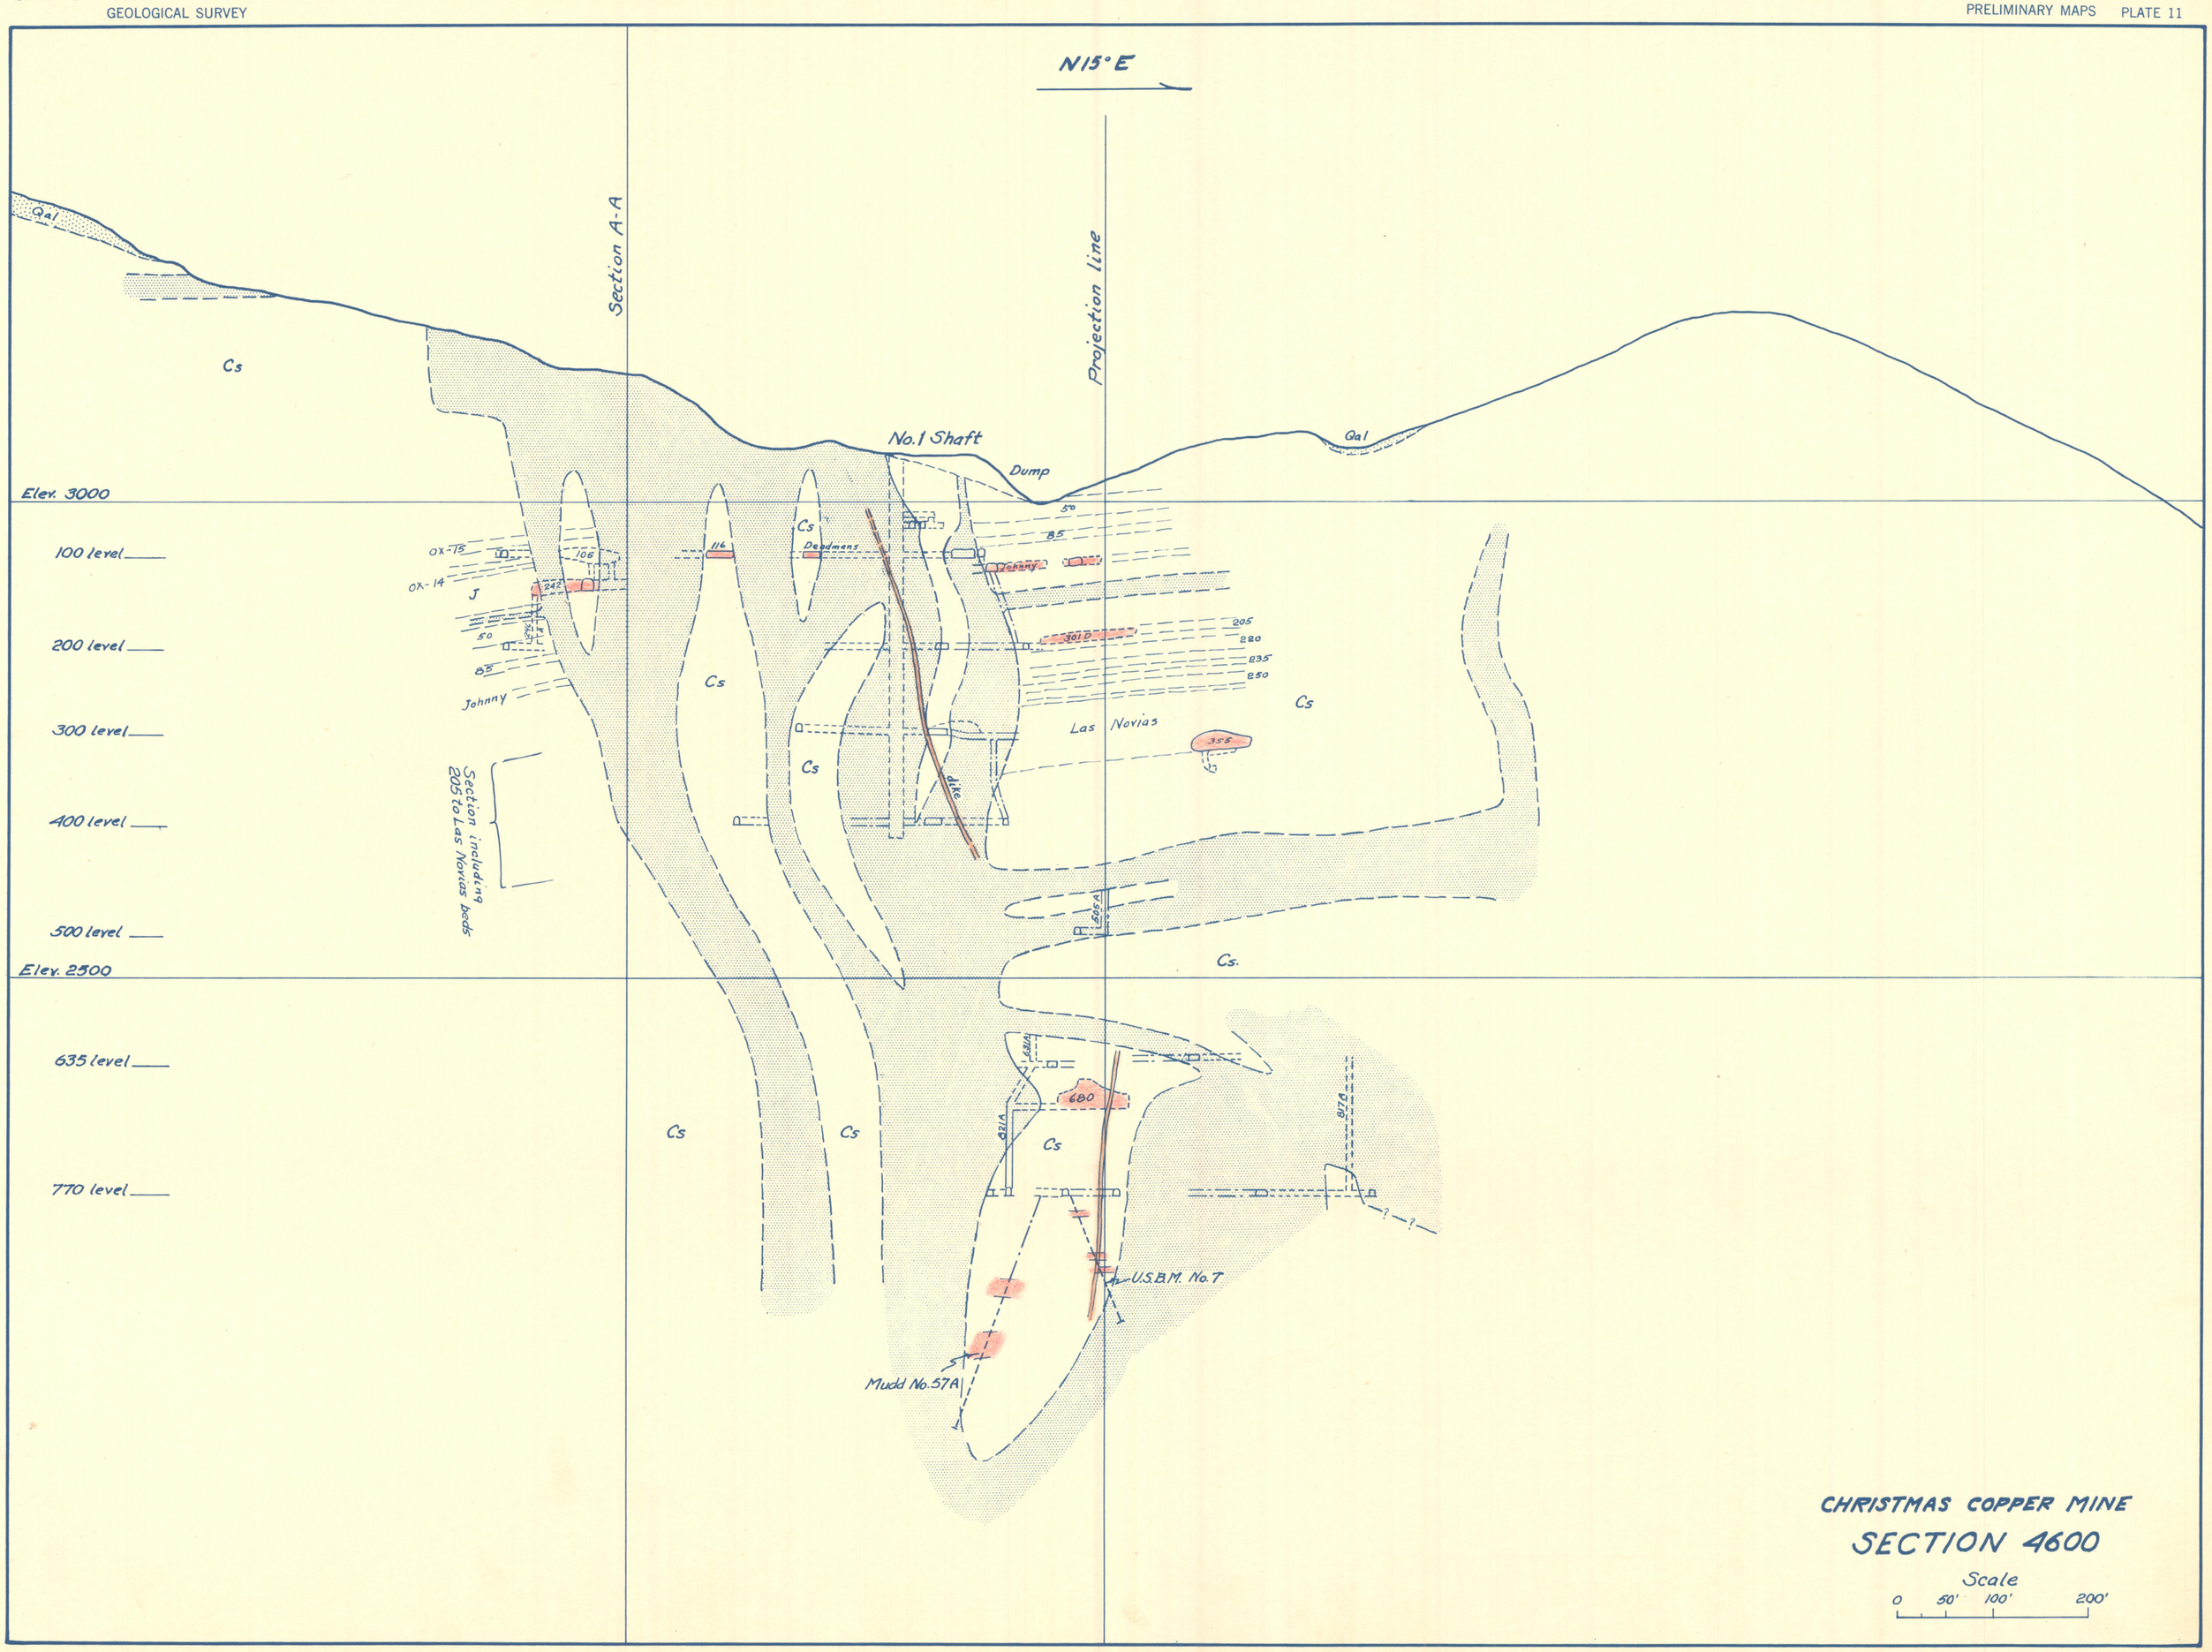
N15°E
Section A-A
Projection line
Qal
Cs
No.1 Shaft
Dump
Elev. 3000
100 level
200 level
300 level
400 level
500 level
Elev. 2500
635 level
770 level
OX-15
OX-14
J
Johnny
Deadmans
Las Novias
Dike
Section including 205 to Las Novias beds
U.S.B.M. No.7
Mudd No.57A
CHRISTMAS COPPER MINE
SECTION 4600
Scale
0 50' 100' 200'