DEPARTMENT of THE INTERIOR
BUREAU of MINES
CERBAT MT. ZINC PROJECT NO. 1506
JOHNNY BULL & SILVER KNIGHT CLAIMS

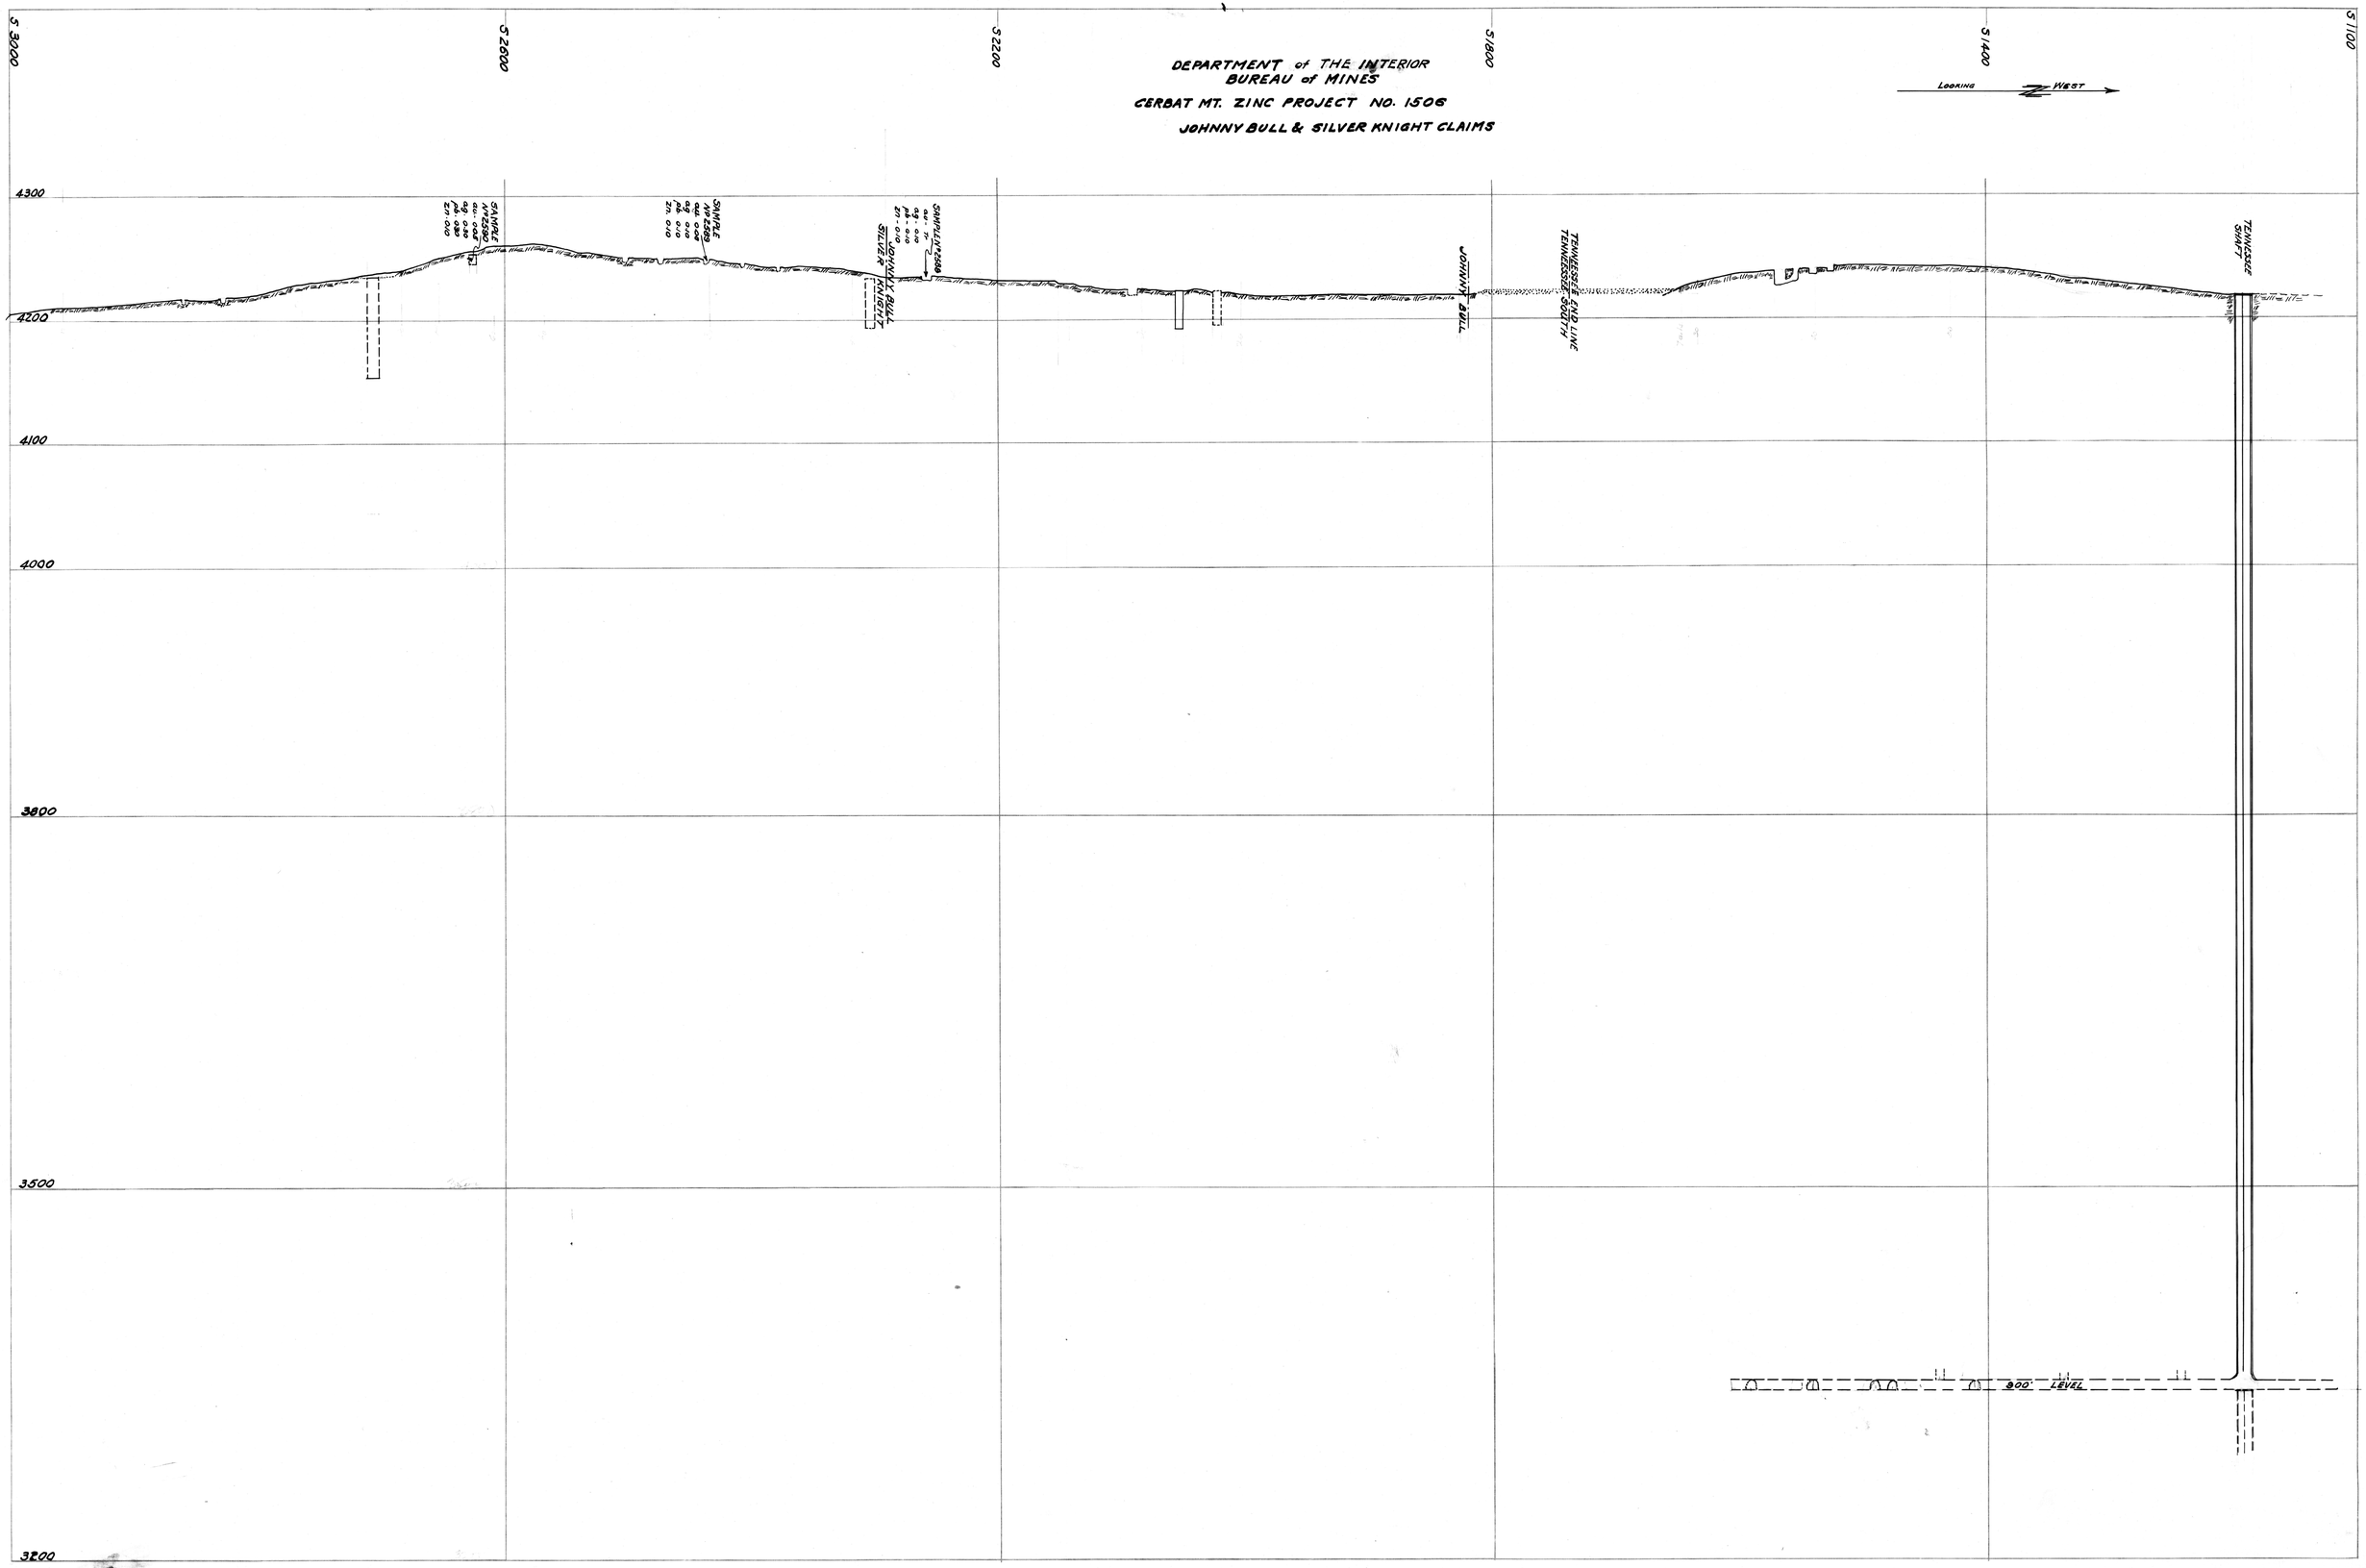

VERTICAL LONGITUDINAL SECTION ON A-A' SHEET B-2

SCALE 1" = 50'