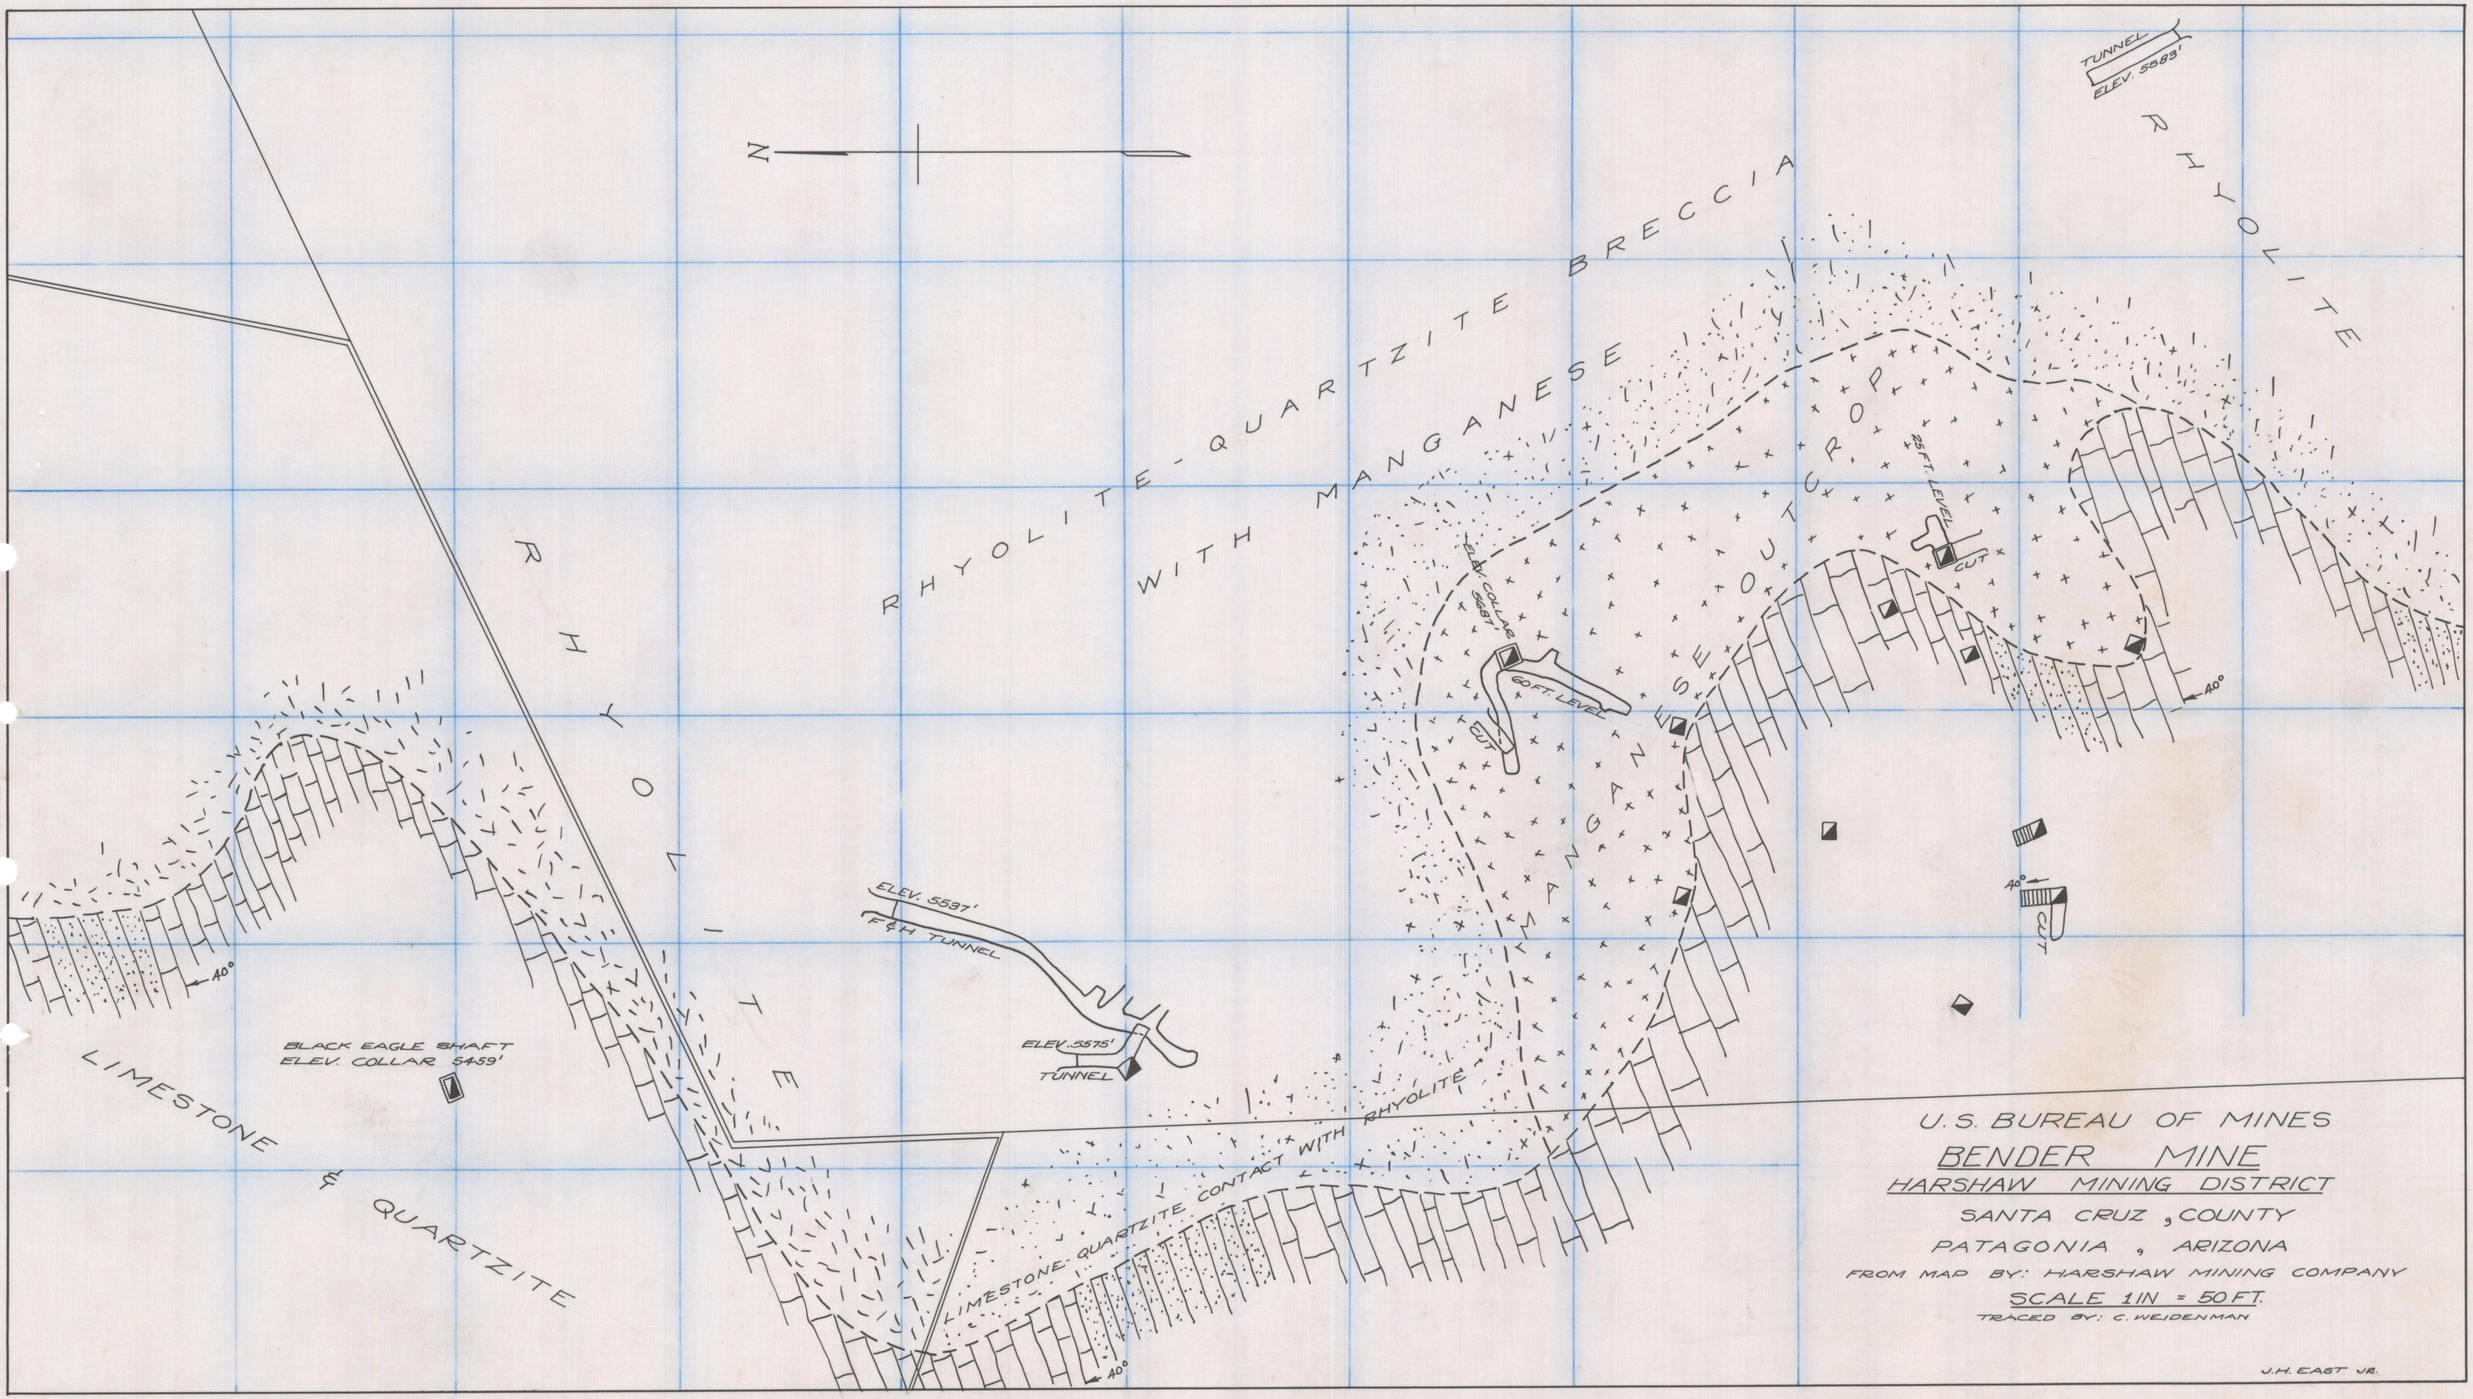
N
TUNNEL
ELEV. 5583'
RHYOLITE
RHYOLITE-QUARTZITE BRECCIA
WITH MANGANESE OUTCROP
25 FT. LEVEL
CUT
ELEV. COLLAR 5681'
60 FT. LEVEL
CUT
MANGANESE OUTCROP
40°
40°
CUT
40°
RHYOLITE
ELEV. 5537'
F&H TUNNEL
ELEV. 5575'
TUNNEL
BLACK EAGLE SHAFT
ELEV. COLLAR 5459'
LIMESTONE & QUARTZITE
LIMESTONE-QUARTZITE CONTACT WITH RHYOLITE
40°
U.S. BUREAU OF MINES
BENDER MINE
HARSHAW MINING DISTRICT
SANTA CRUZ, COUNTY
PATAGONIA, ARIZONA
FROM MAP BY: HARSHAW MINING COMPANY
SCALE 1IN = 50FT.
TRACED BY: C. WEIDENMAN
J.H. EAST JR.