U.S. BUREAU OF MINES

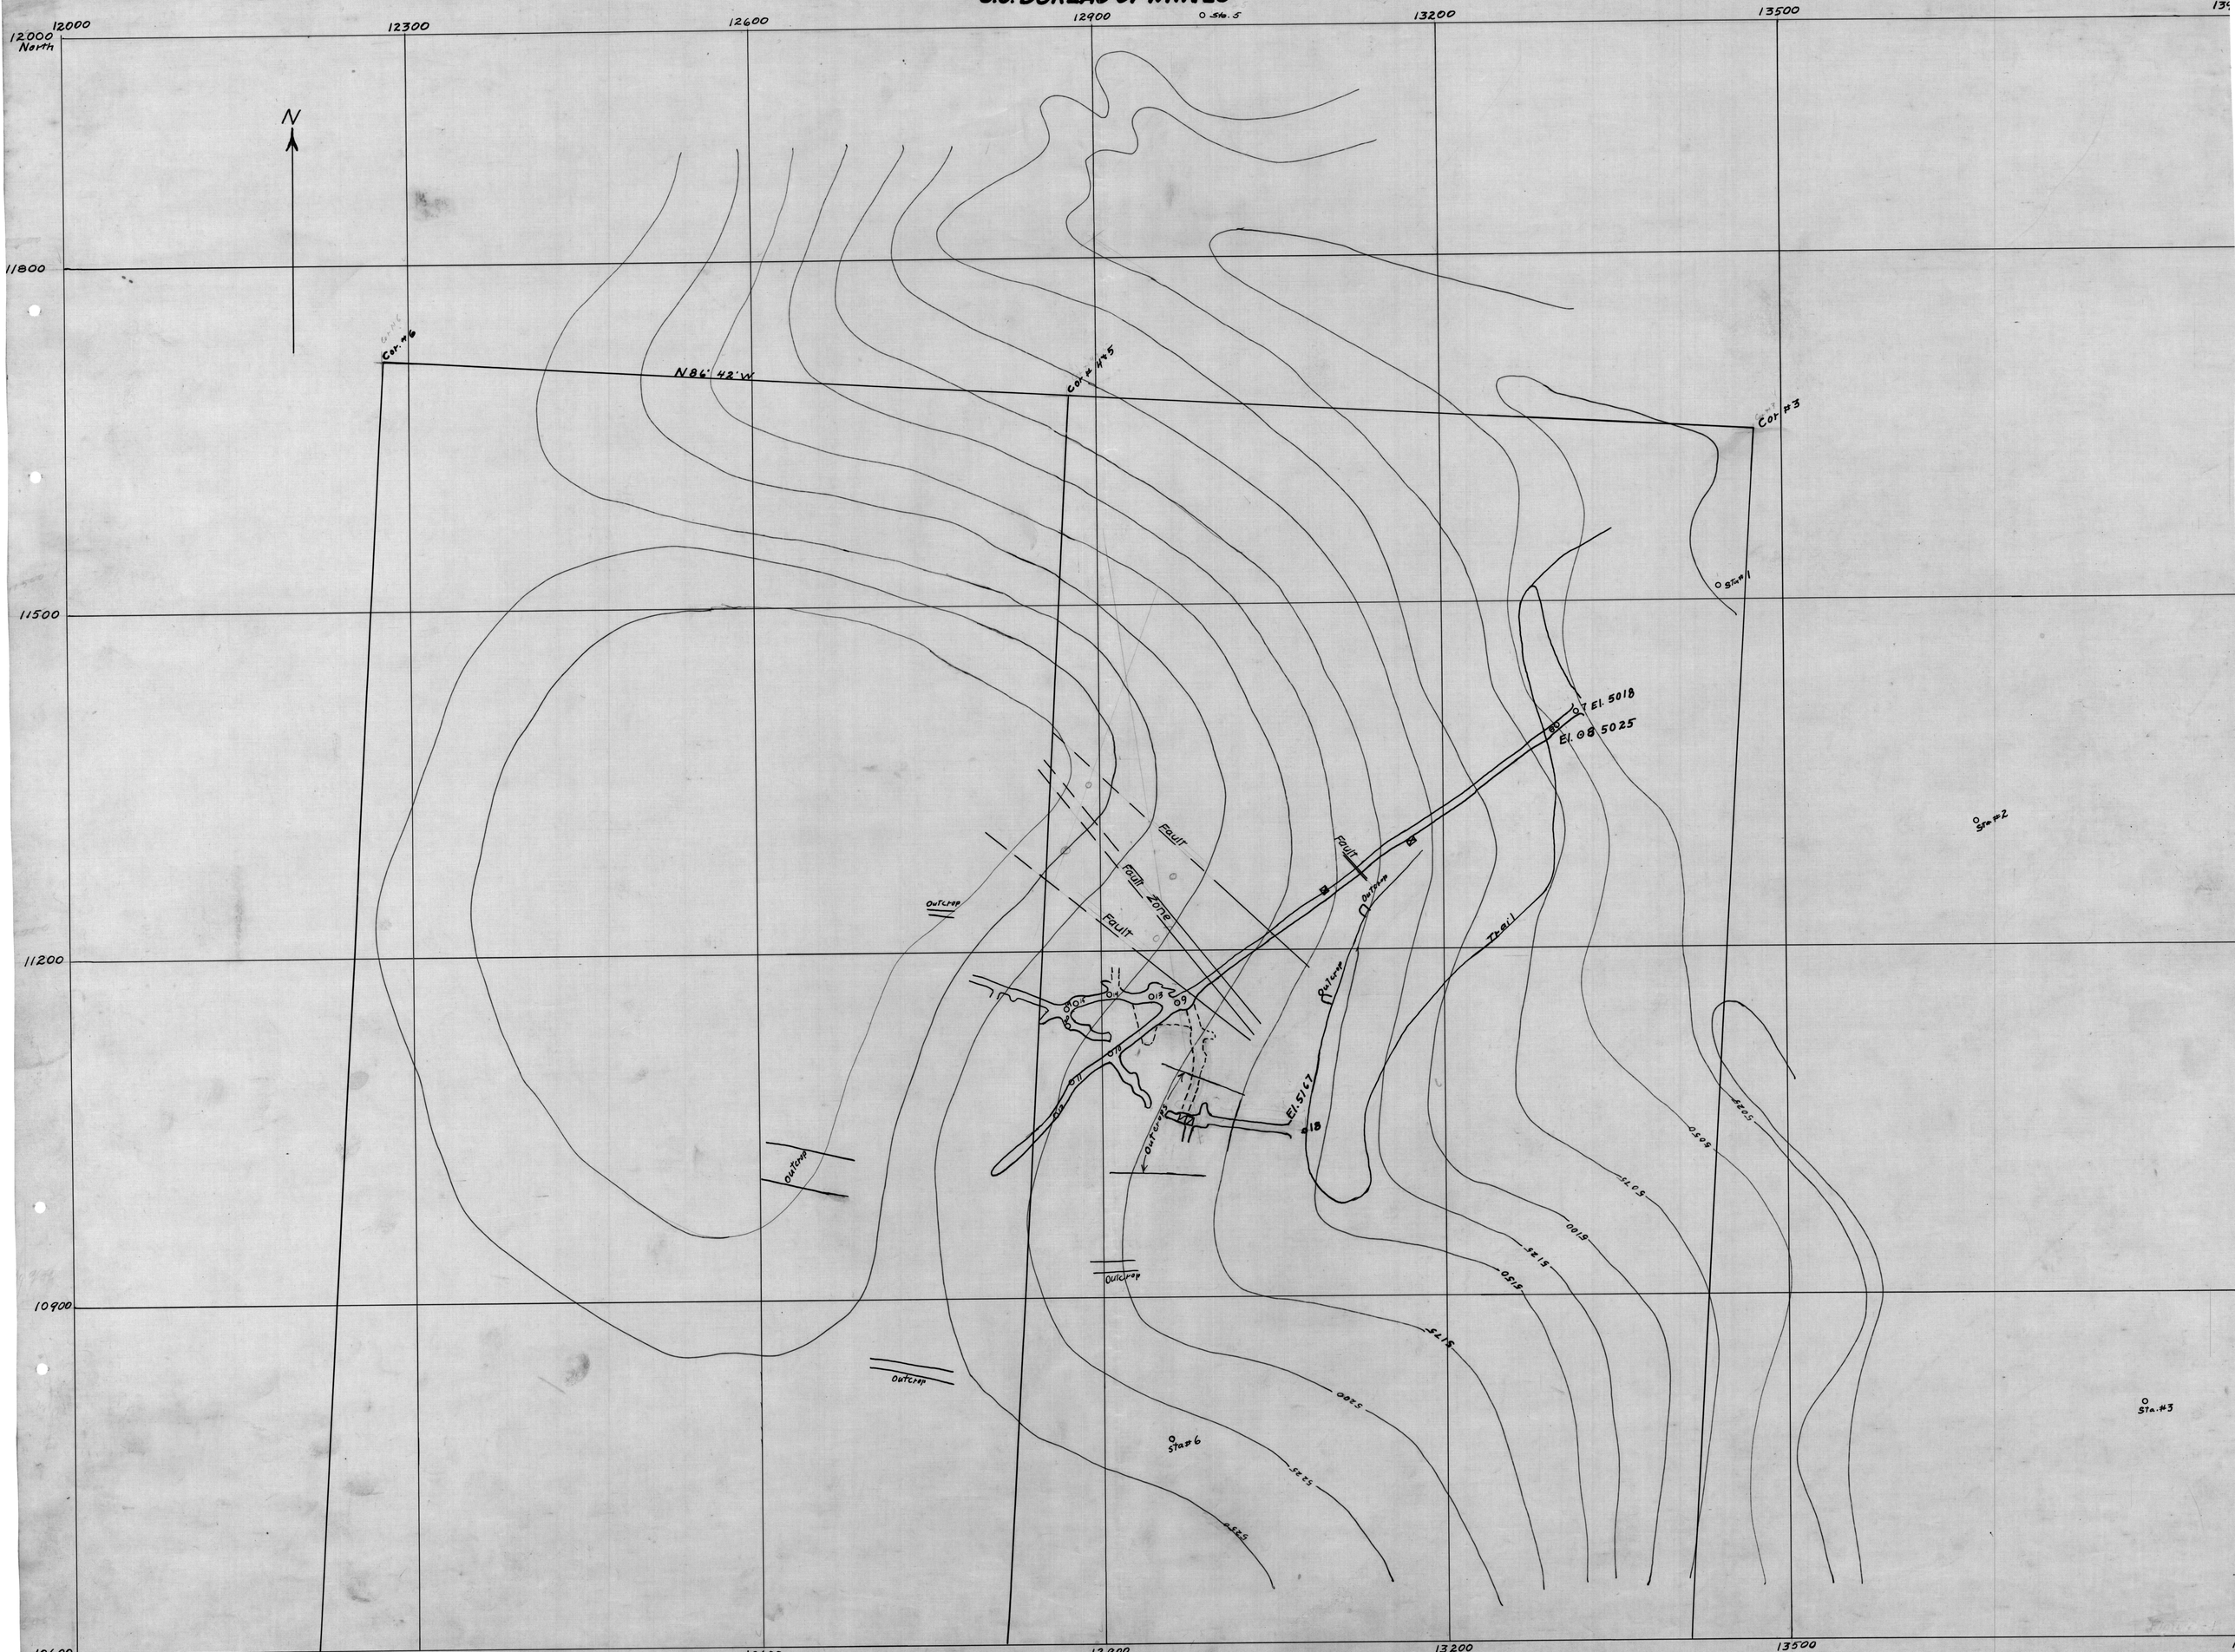

IRON CAP MINE (Includes parts of Sheets, H-8, H-9, I-8, I-9)

ARAVAIPA ZINC PROJECT NO. 1517

SCALE: 1" = 50'