U.S. BUREAU OF MINES

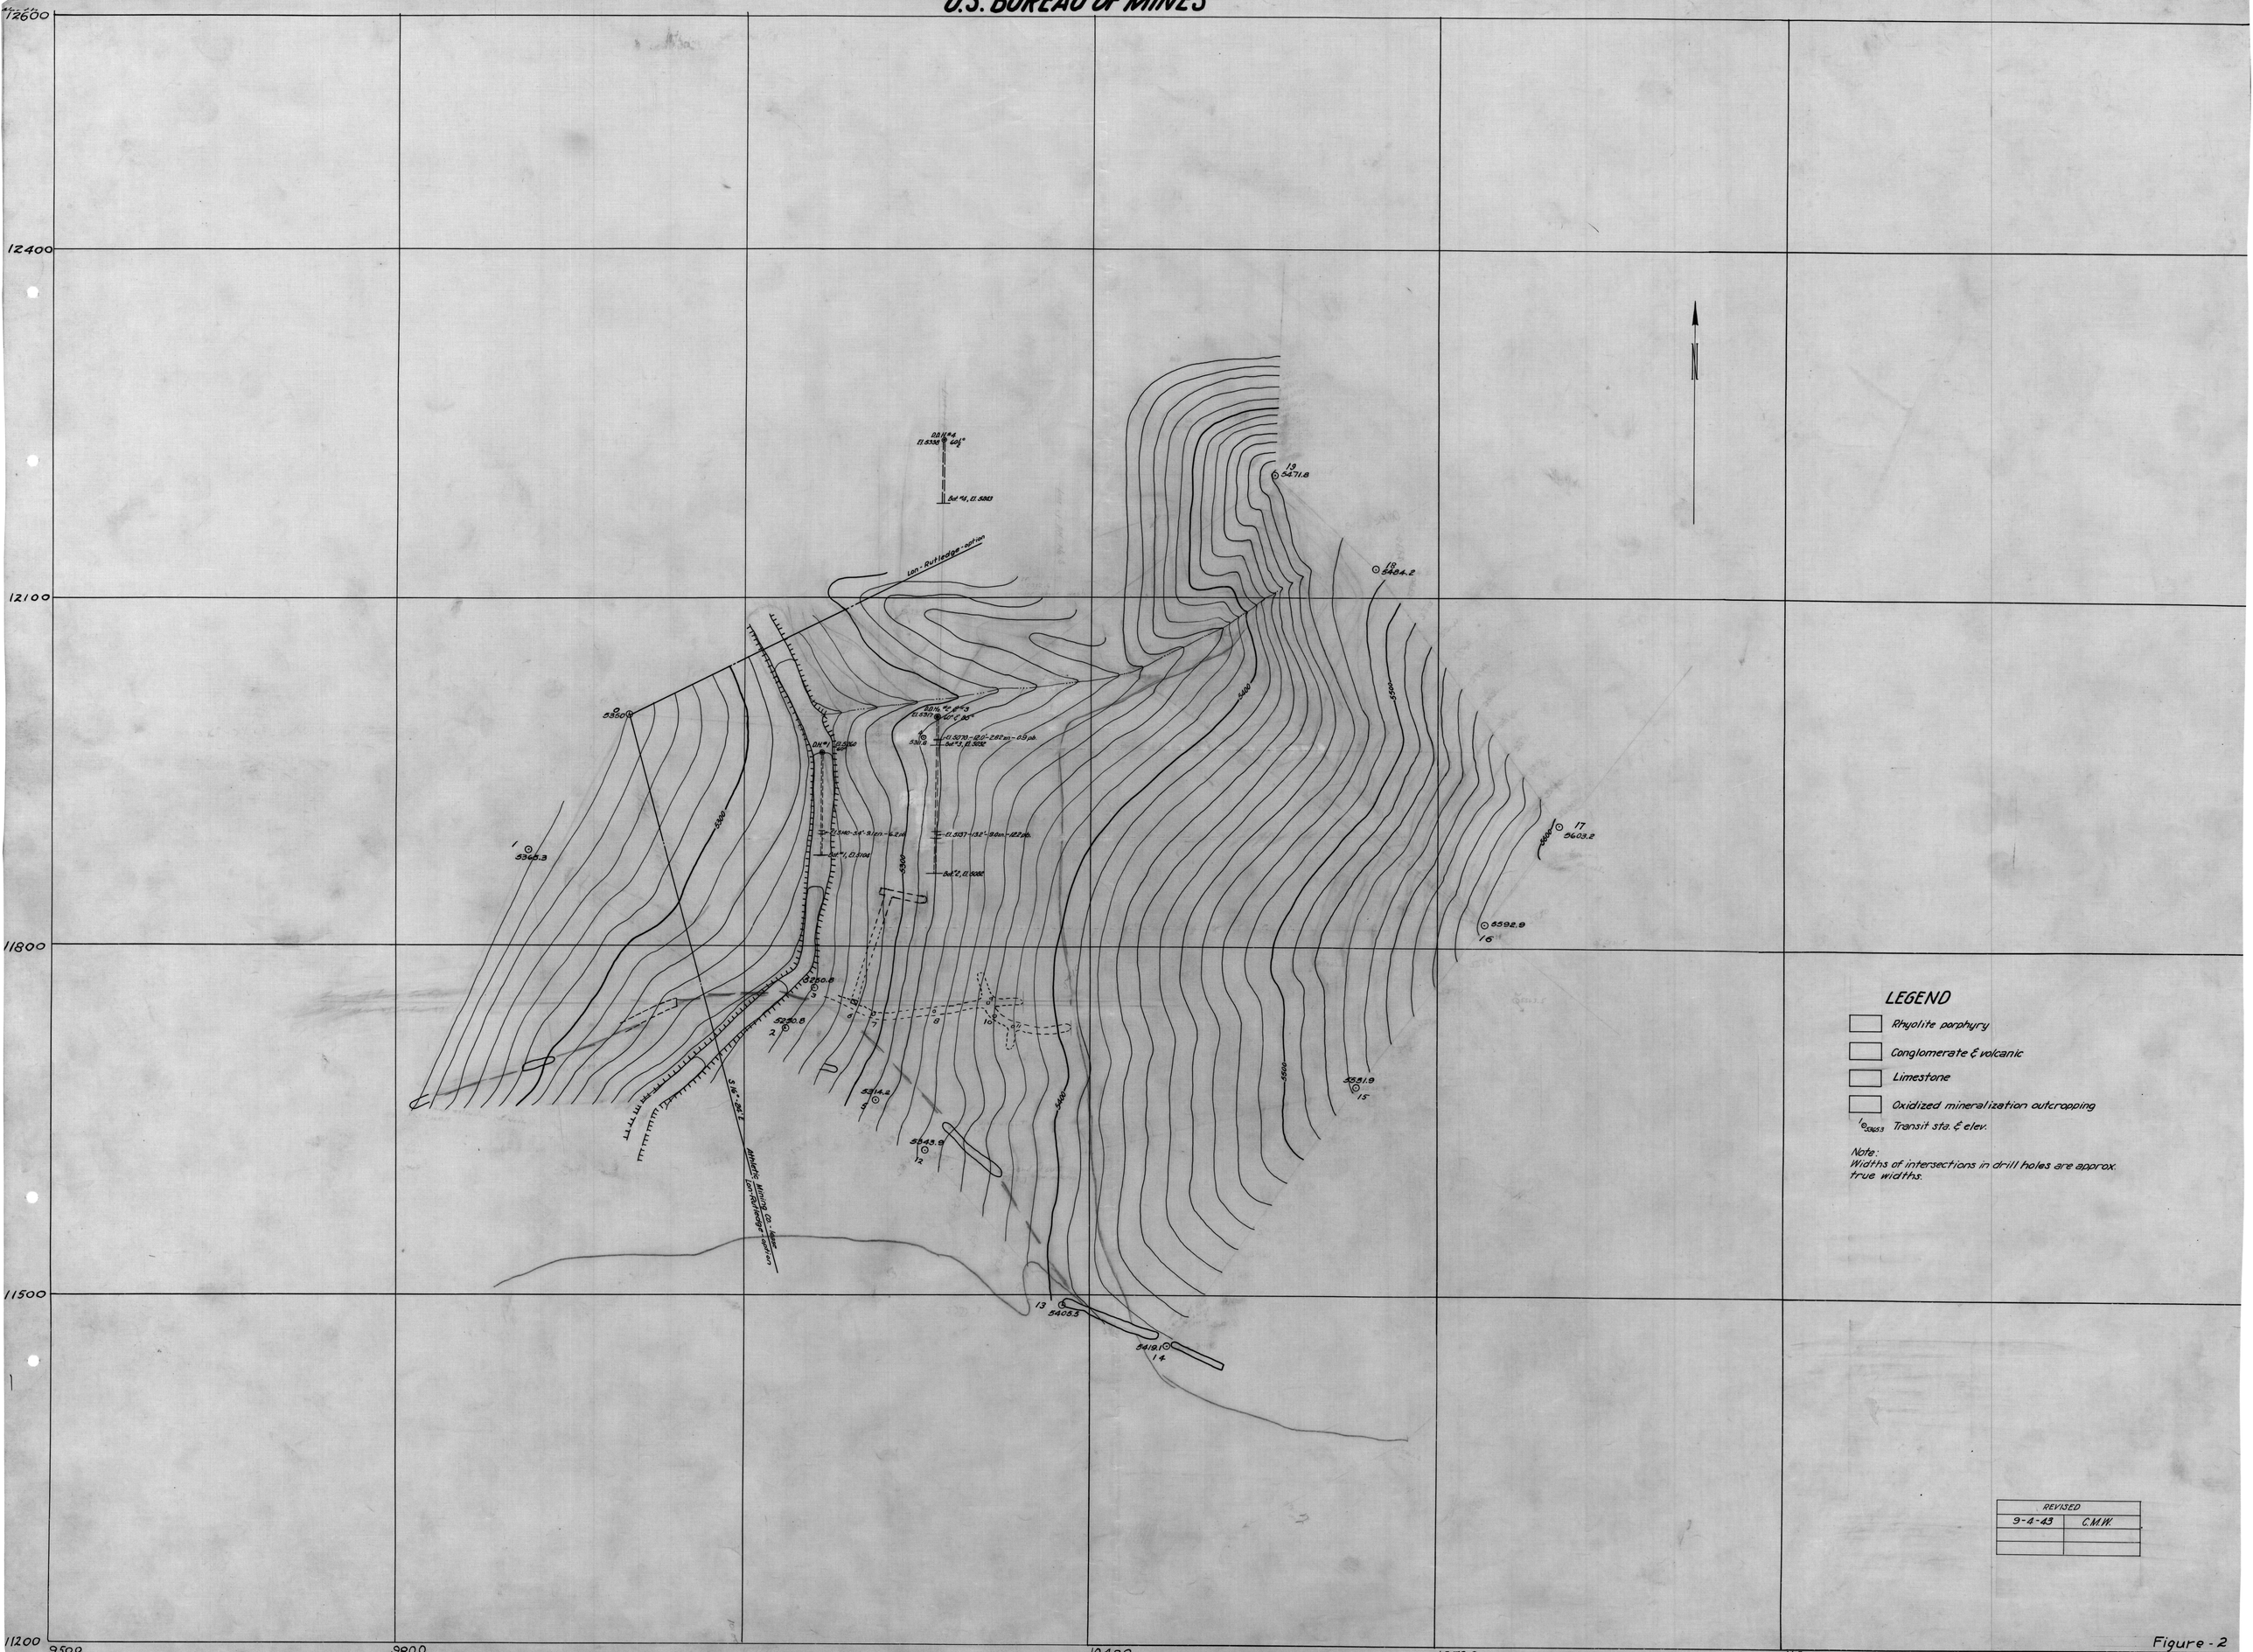

Figure - 2

East

SHEET F-9 ARAVAIPA-ZINC-PROJECT-1517 SCALE: 1"=50'