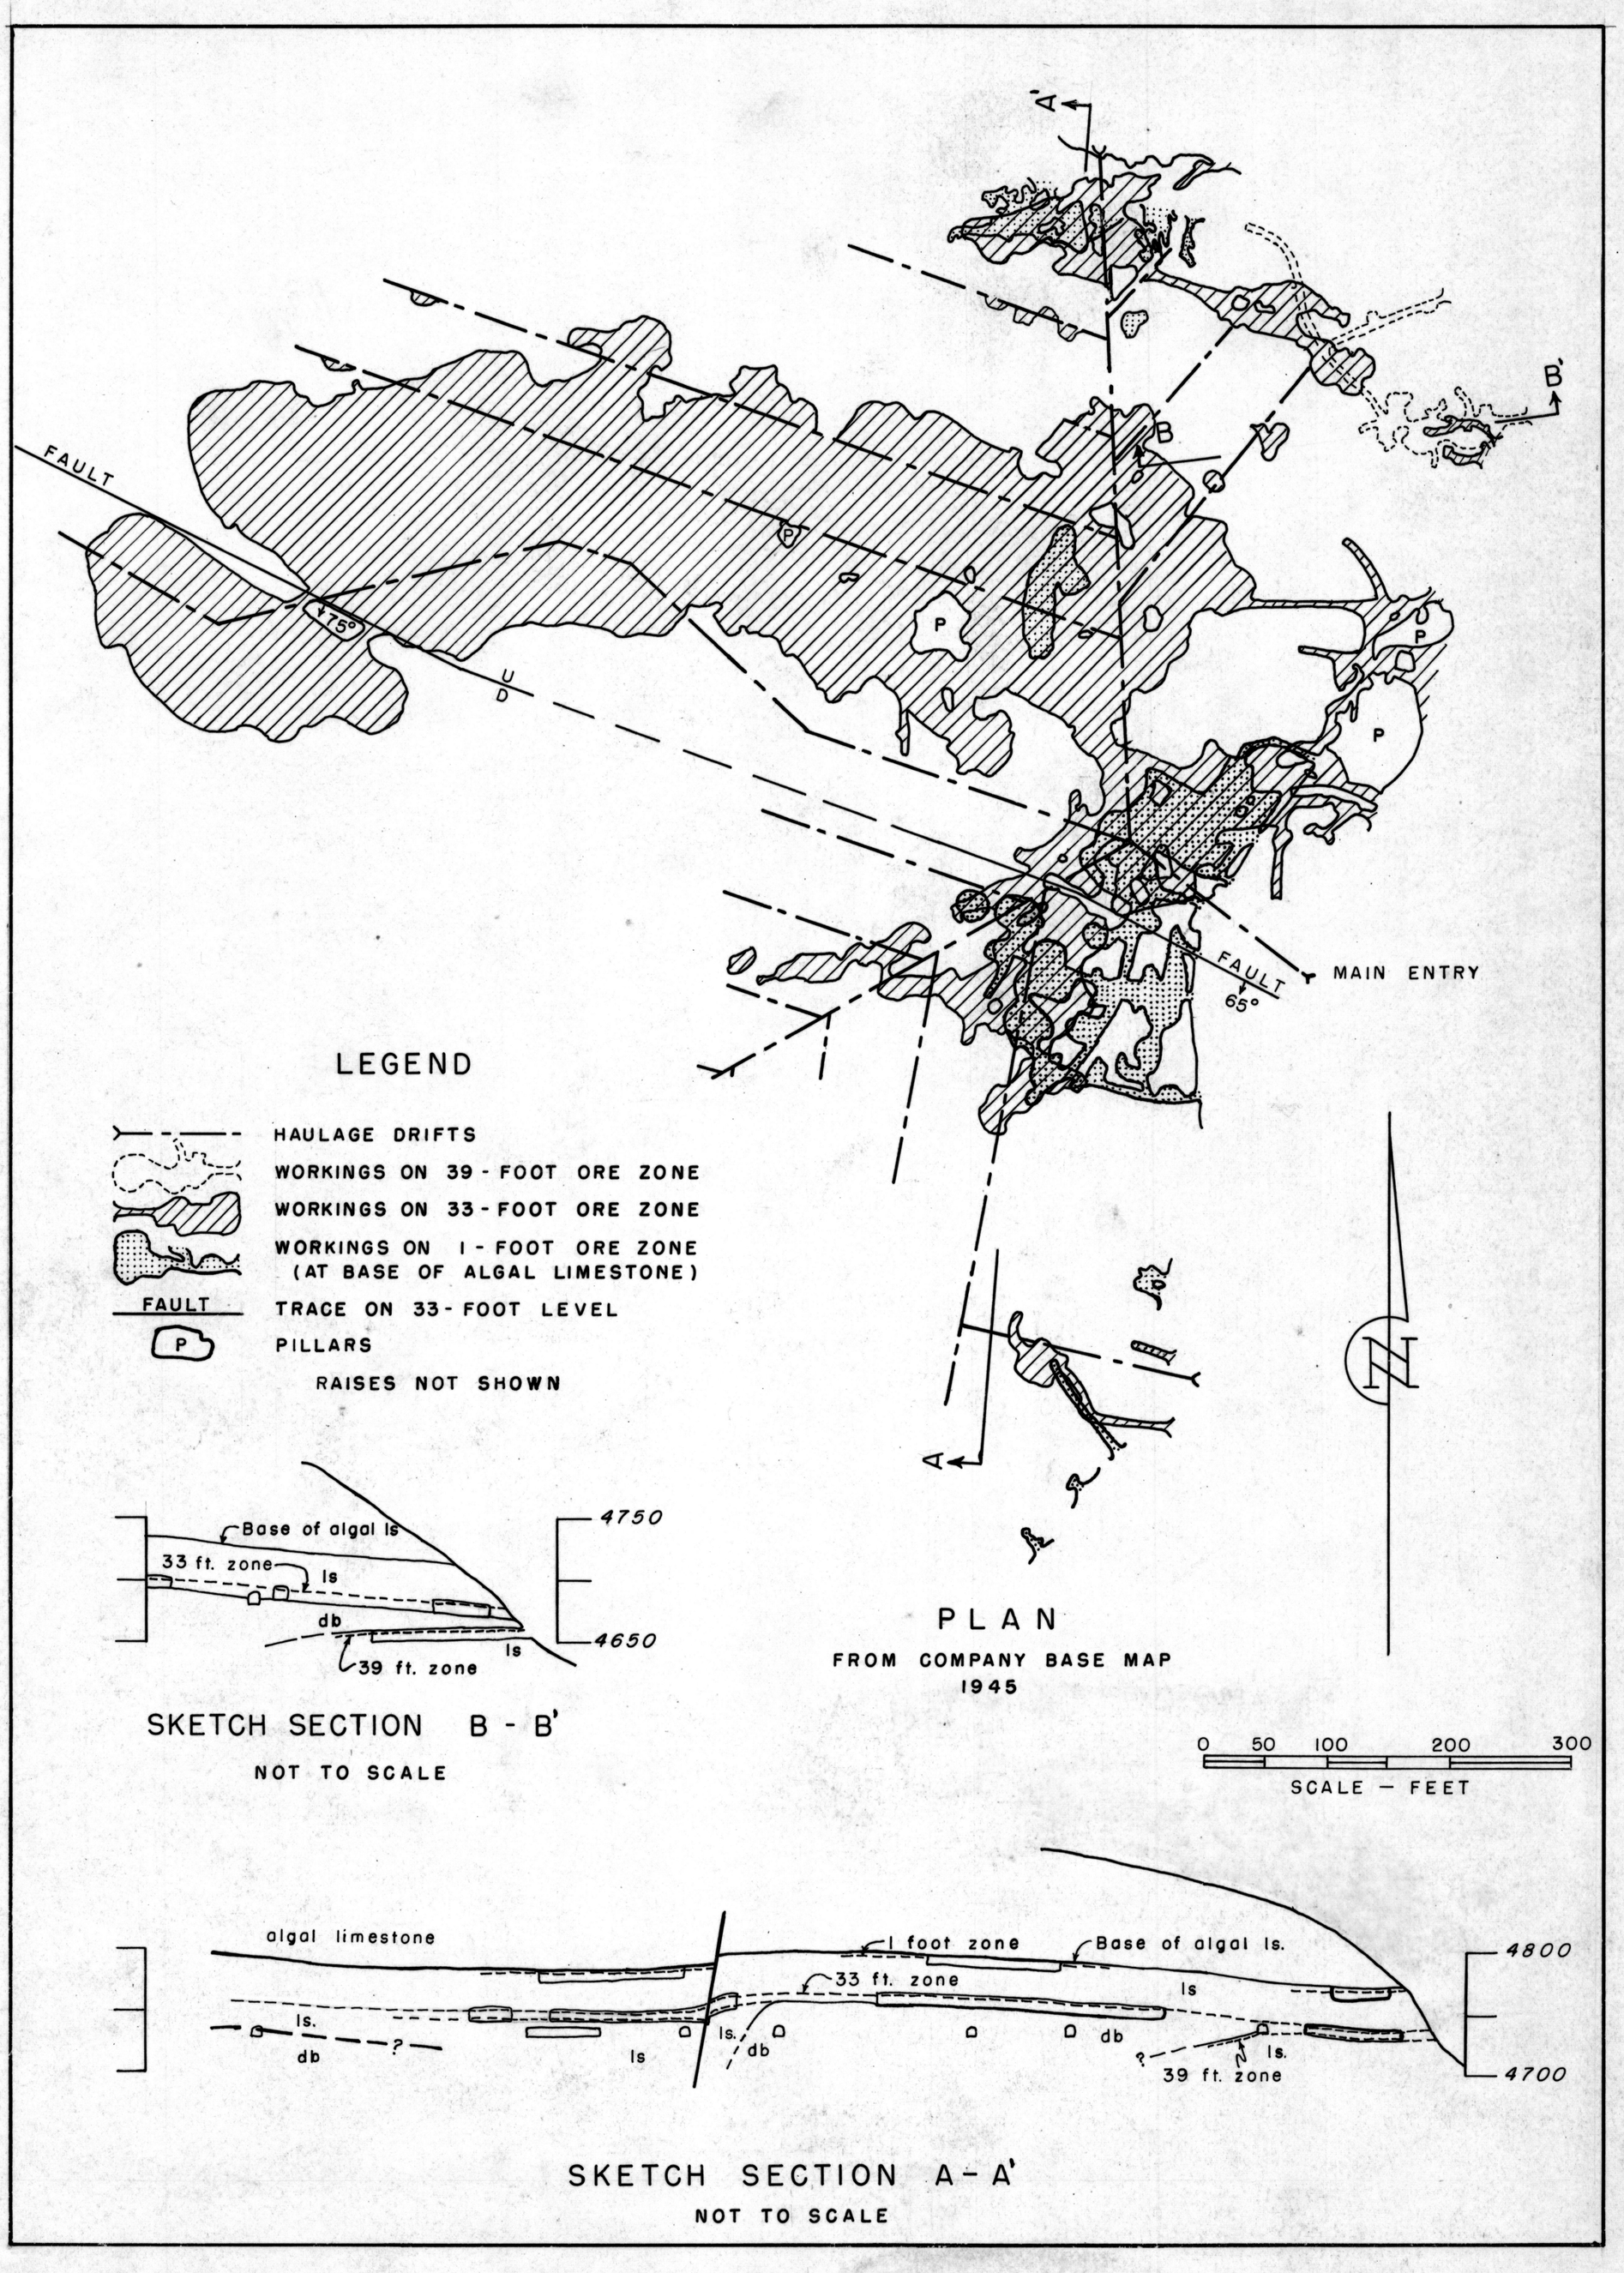


FIGURE 10. - PLAN AND SECTIONS - ELDORADO MINE
WESTERN CHEMICAL COMPANY (ASBESTOS DIVISION)