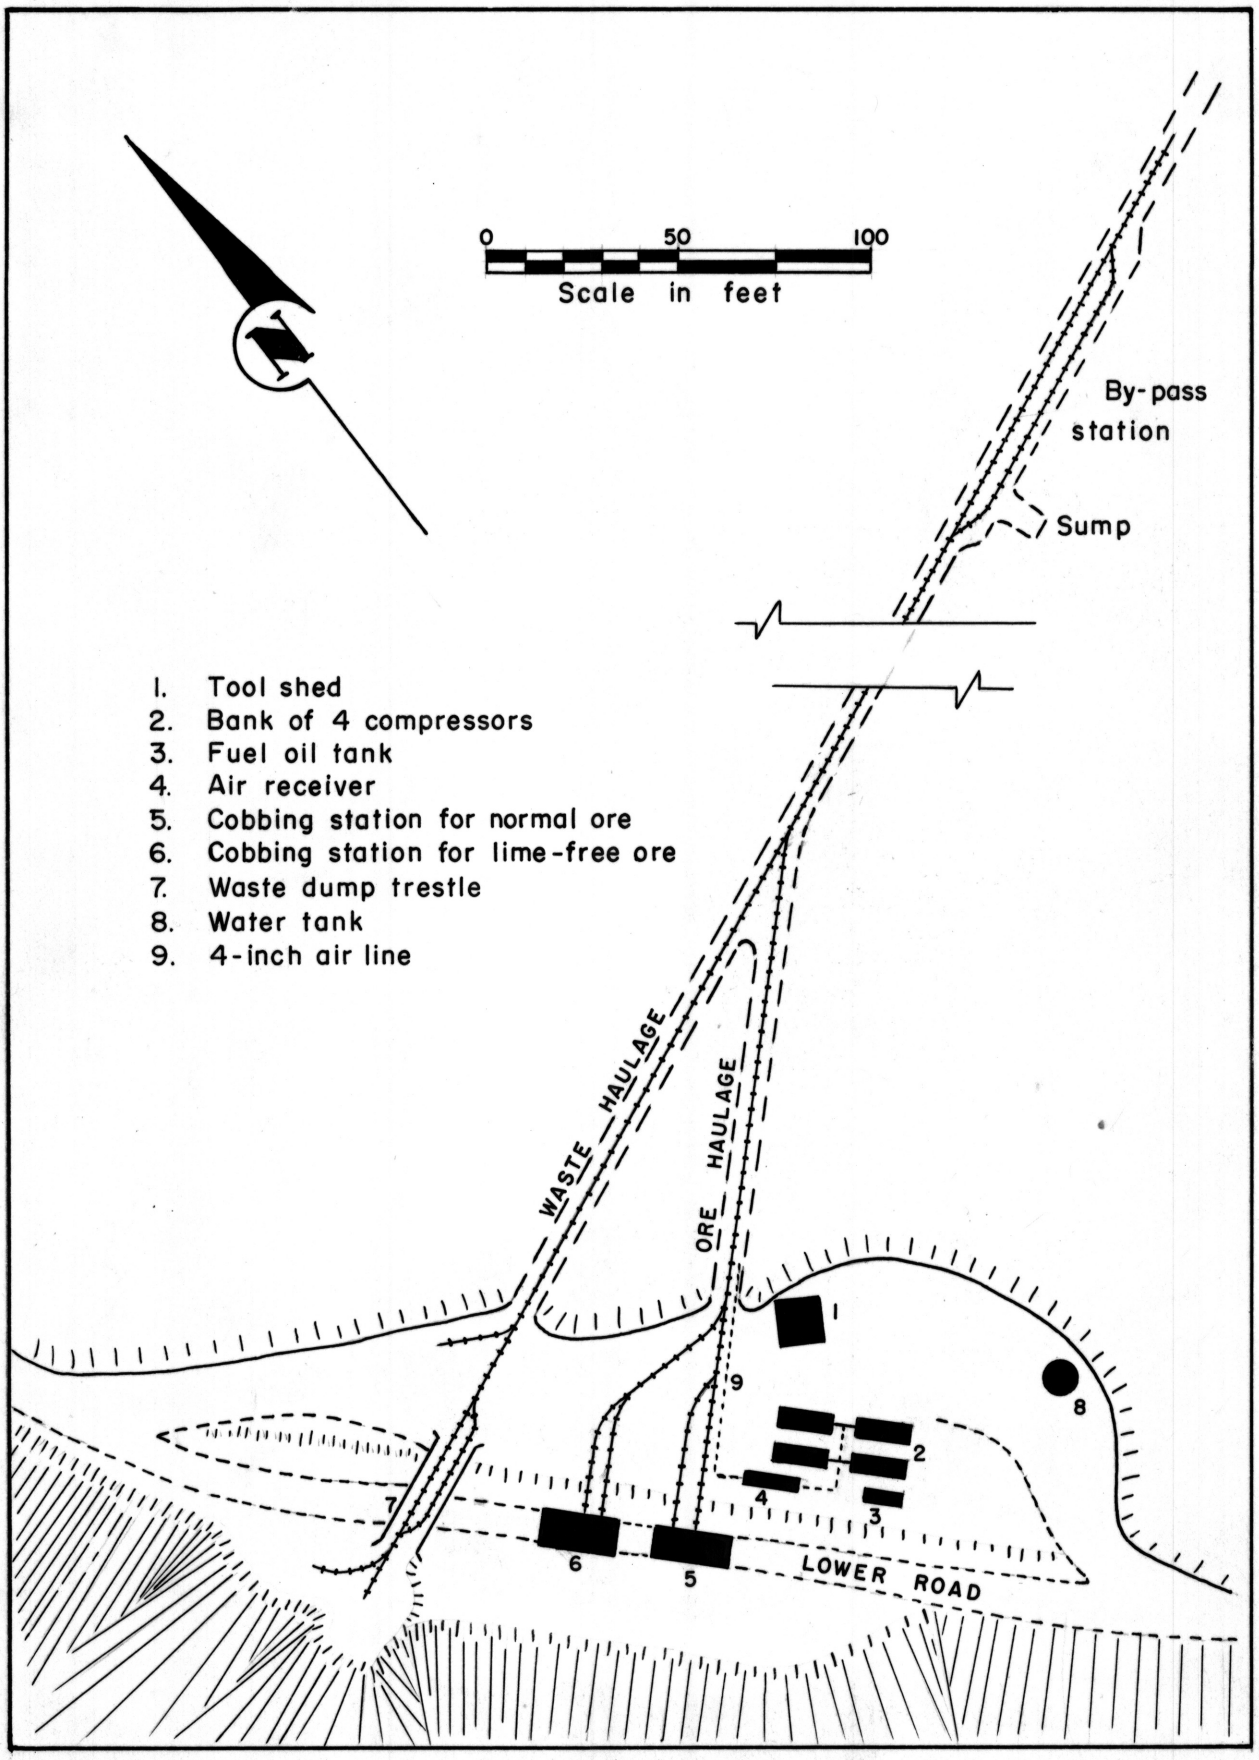

Figure 24. Mine plant layout. Navajo workings.