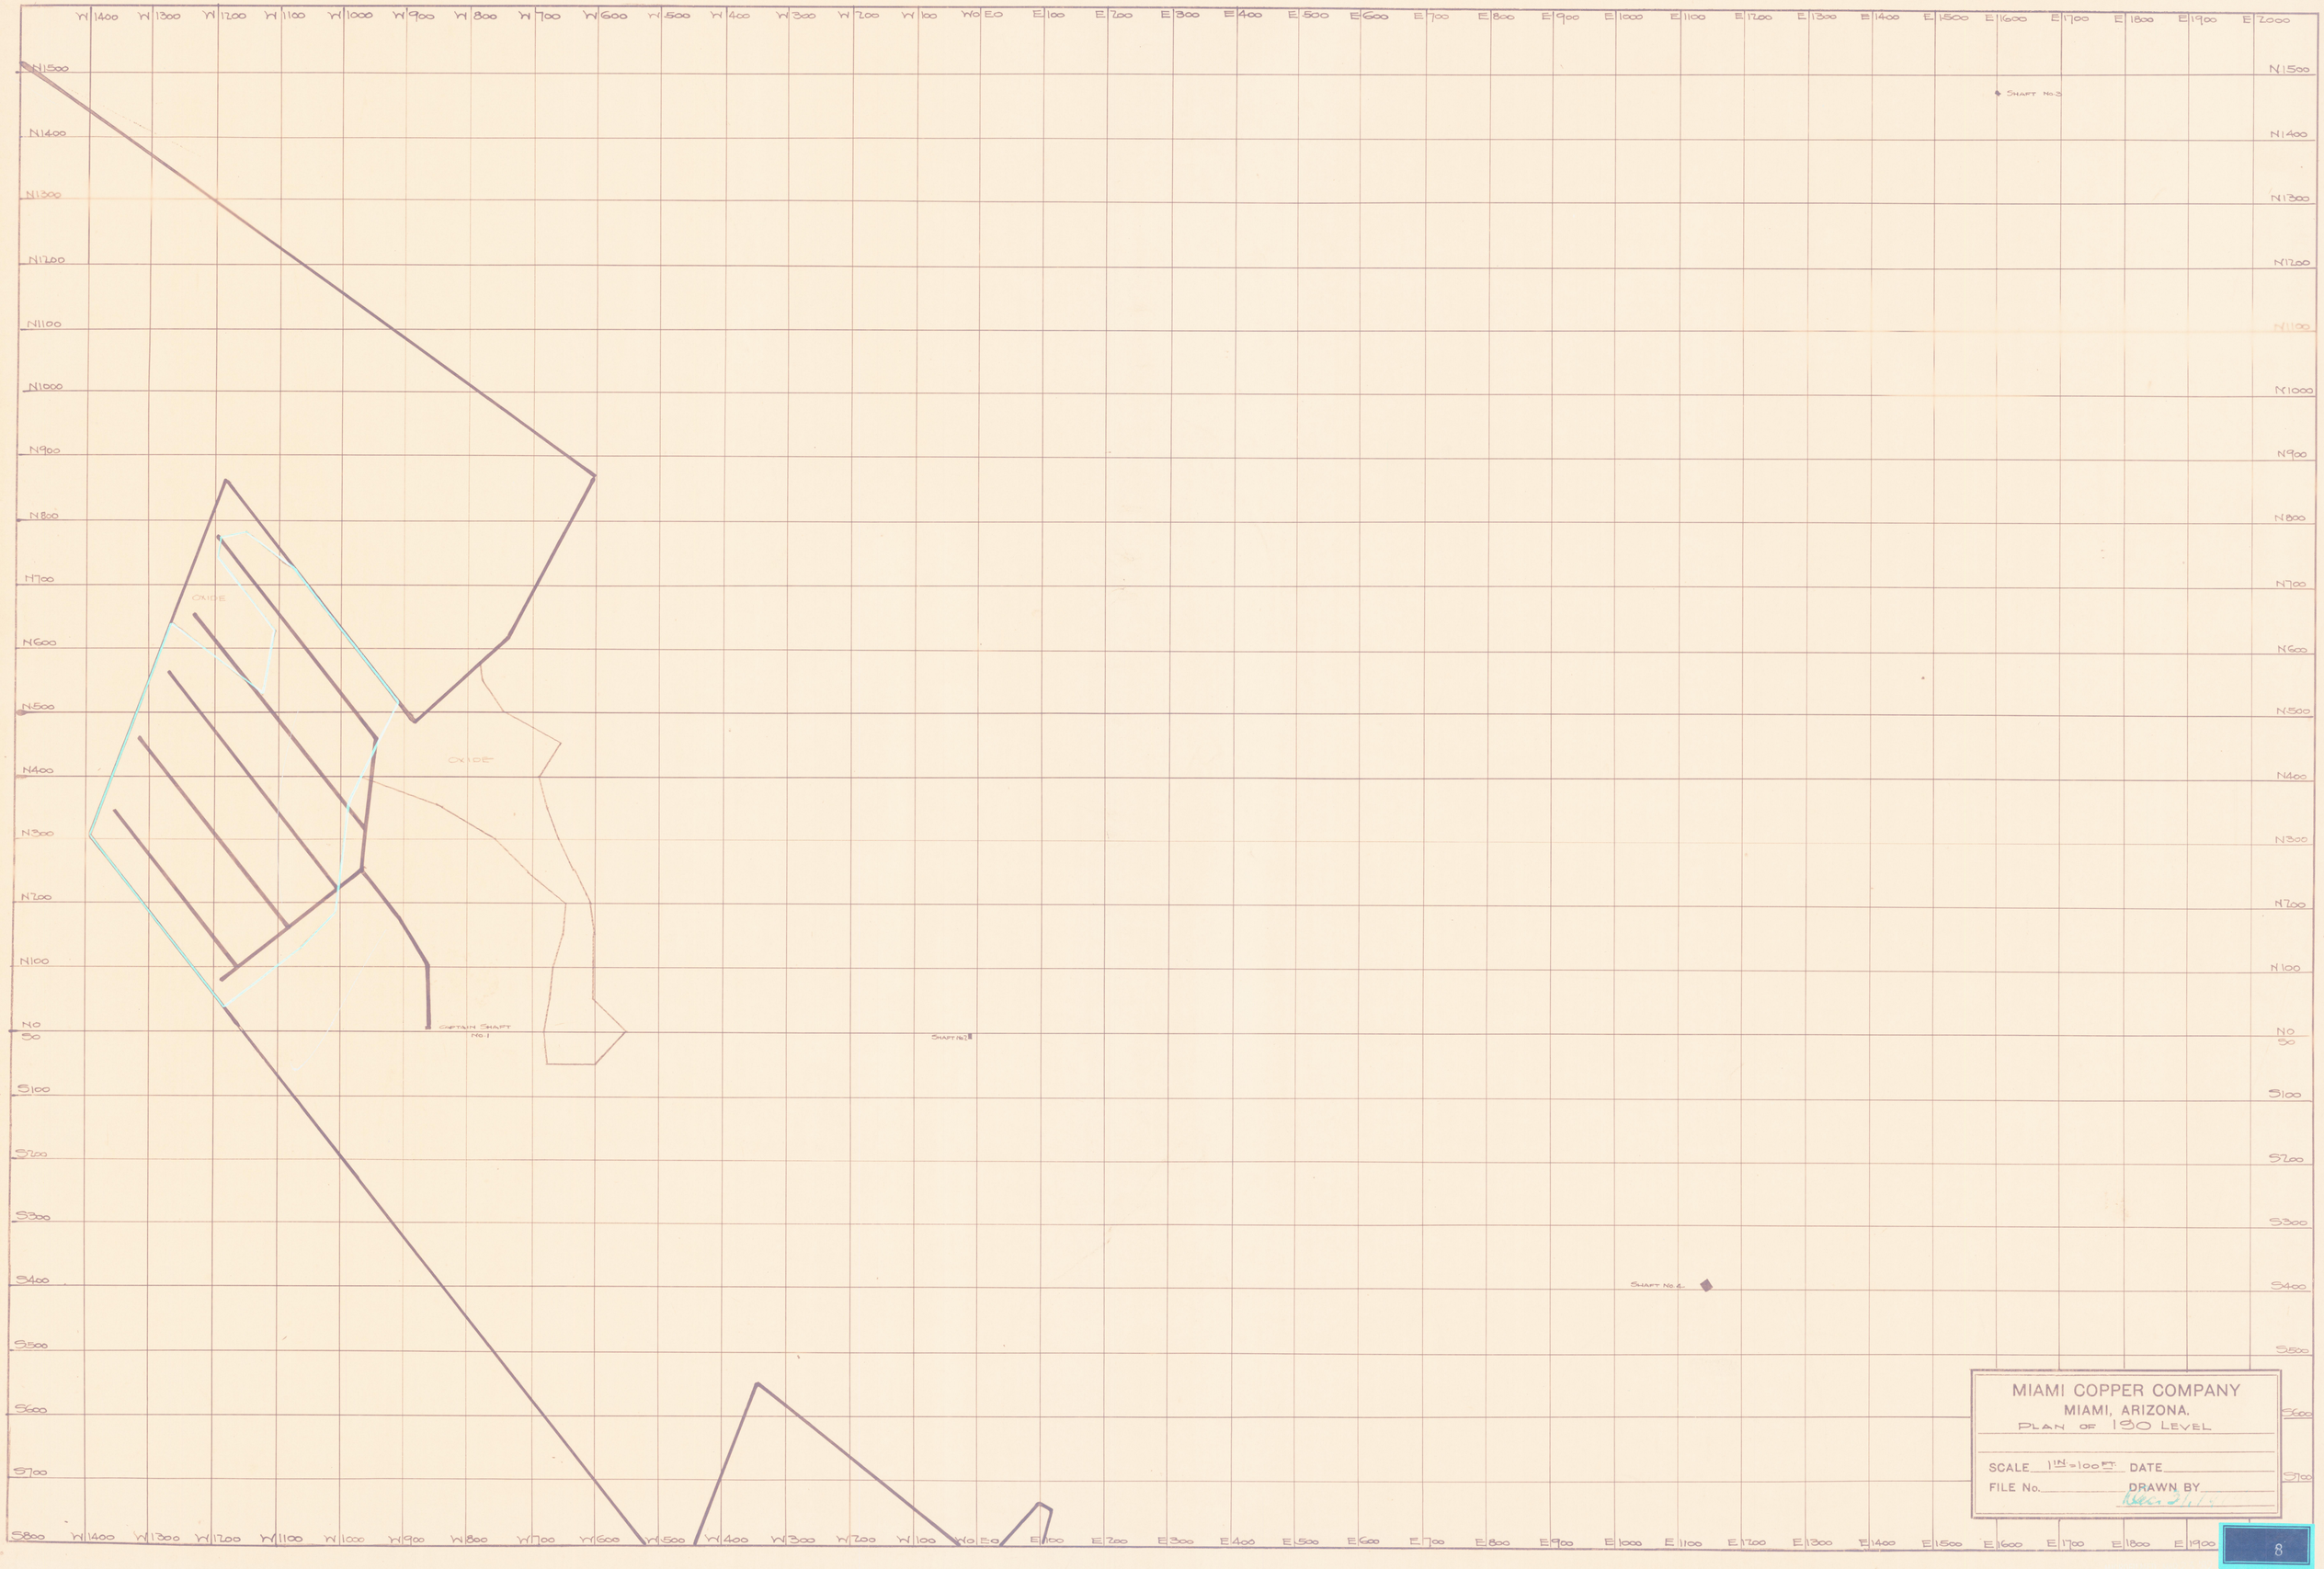
SHAFT No. 3
OXIDE
OXIDE
CAPTAIN SHAFT
No. 1
SHAFT No. 2
SHAFT No. 4
MIAMI COPPER COMPANY
MIAMI, ARIZONA.
PLAN OF 180 LEVEL
SCALE 1 IN = 100 FT.
DATE
FILE No.
DRAWN BY