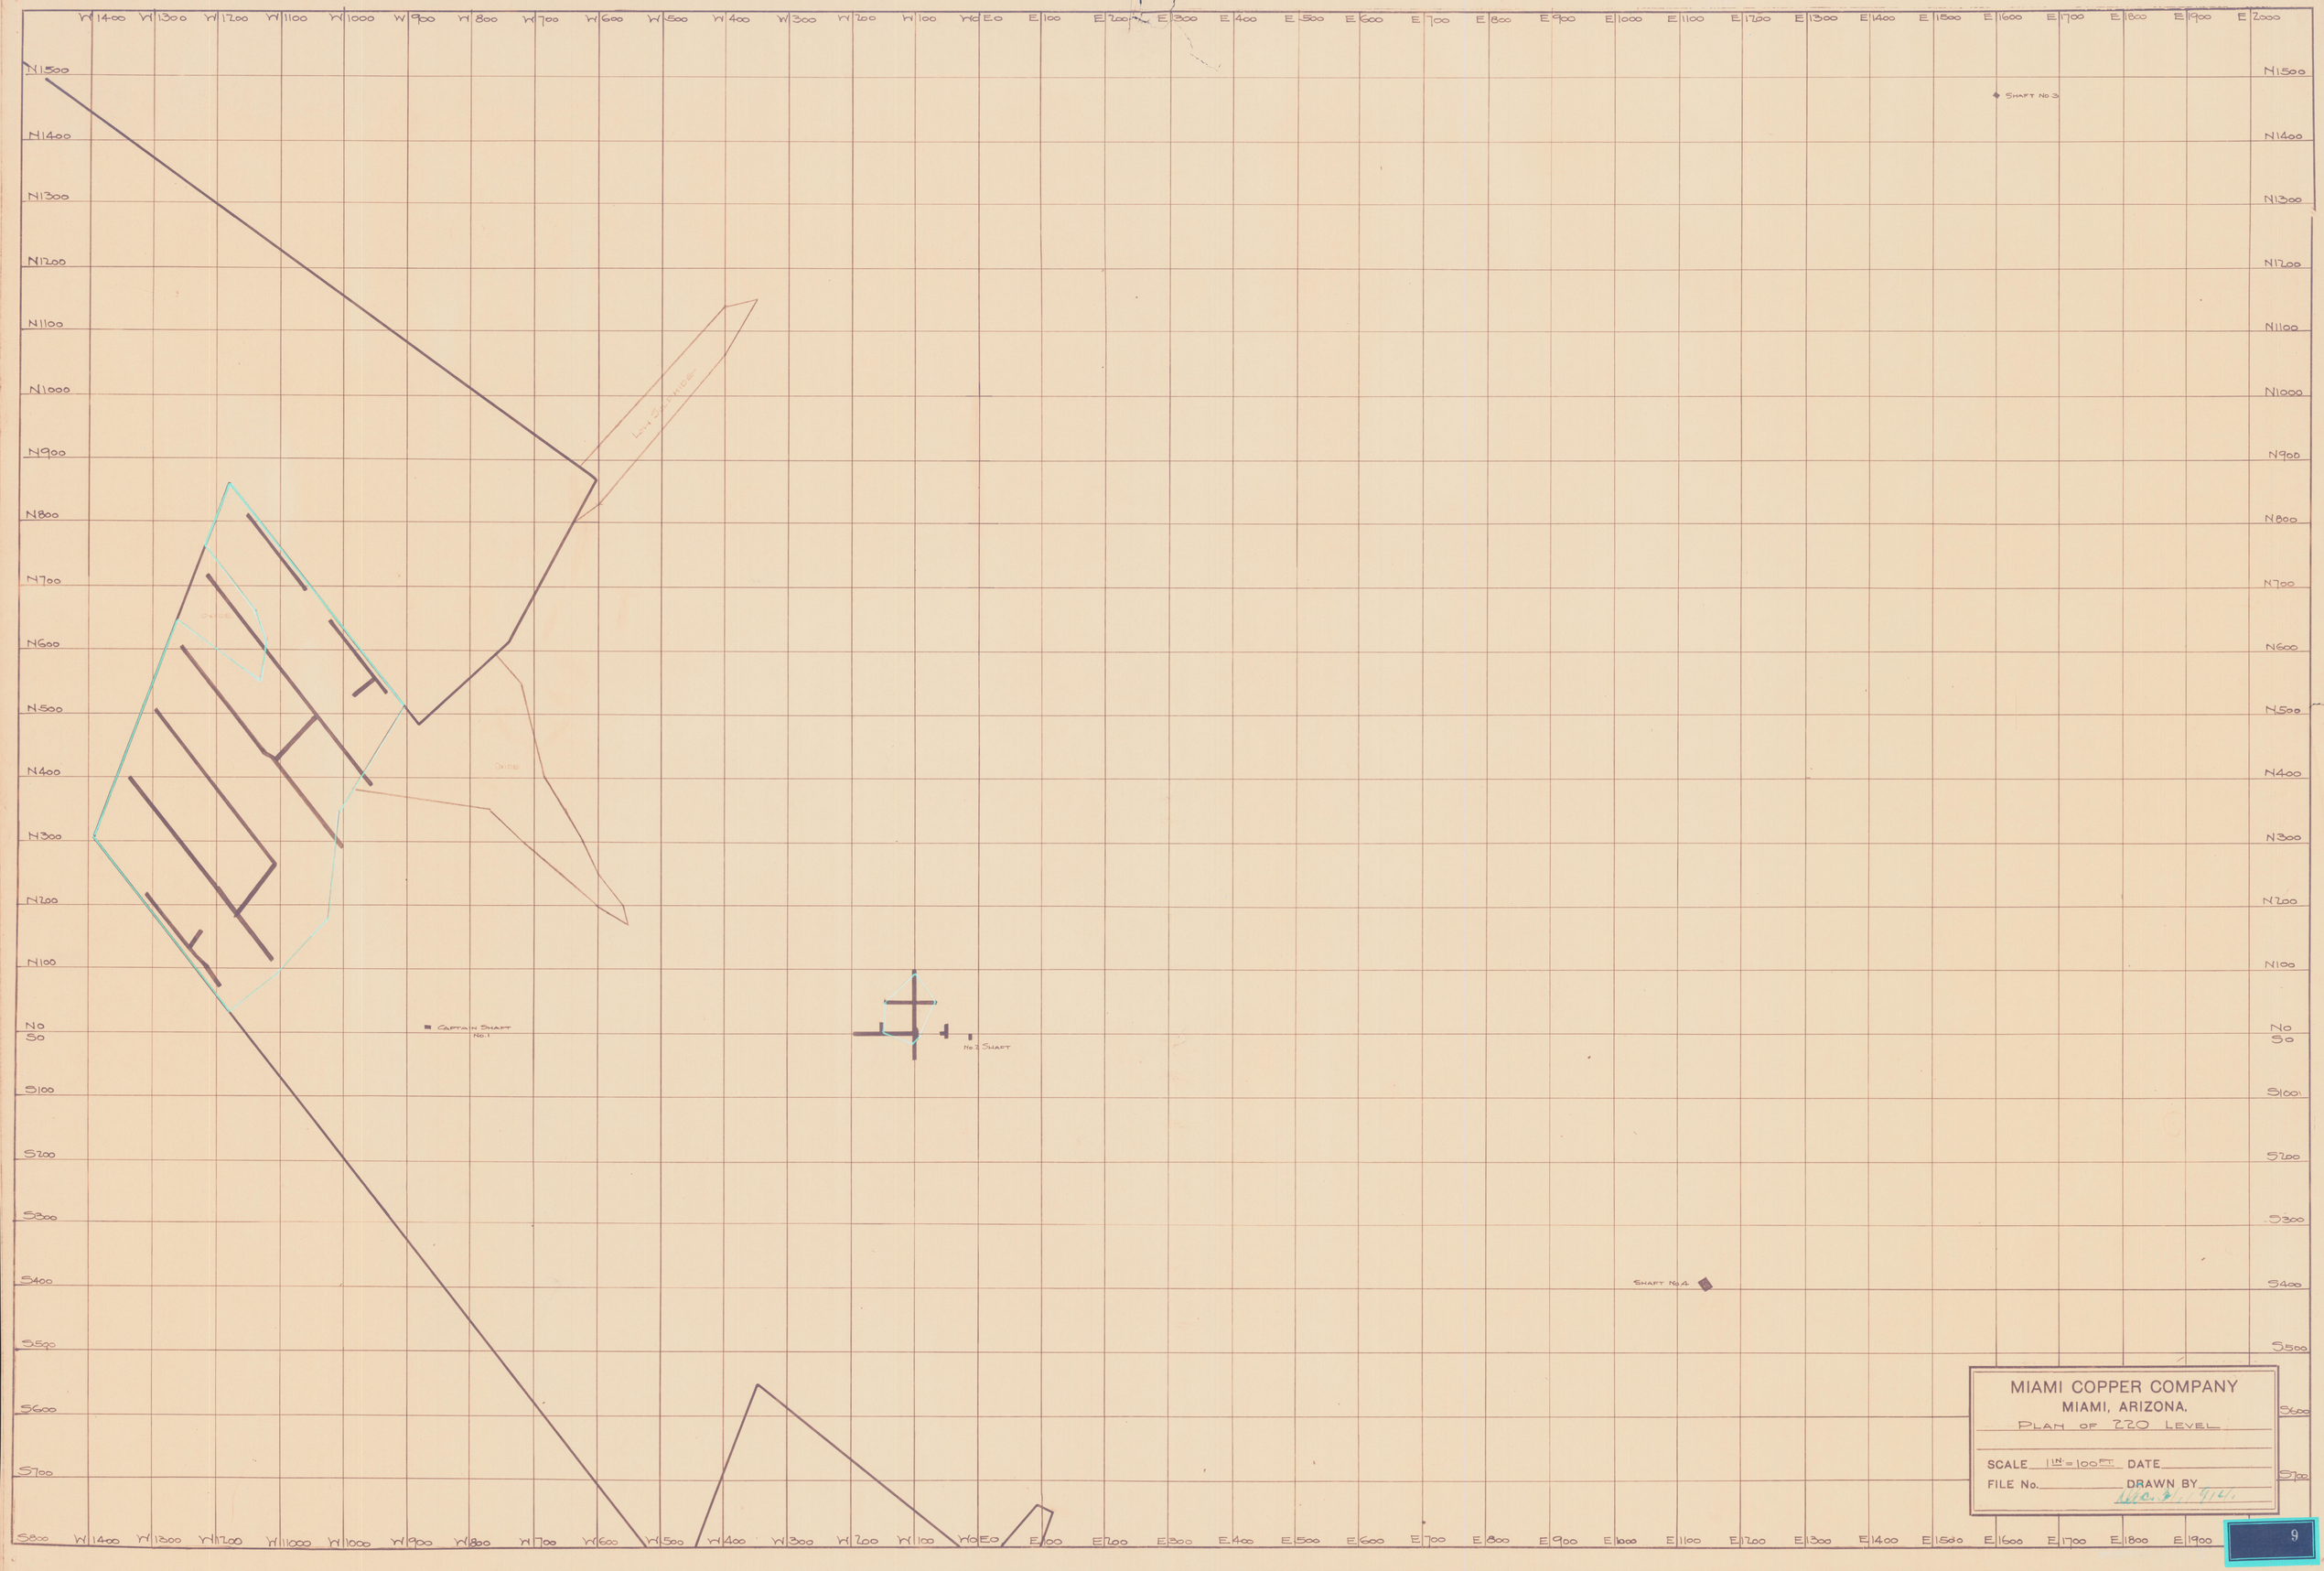
SHAFT NO. 3
CAPTAIN SHAFT NO. 1
NO. 2 SHAFT
SHAFT NO. 4
MIAMI COPPER COMPANY
MIAMI, ARIZONA.
PLAN OF 220 LEVEL
SCALE 1 IN = 100 FT
DATE
FILE No.
DRAWN BY