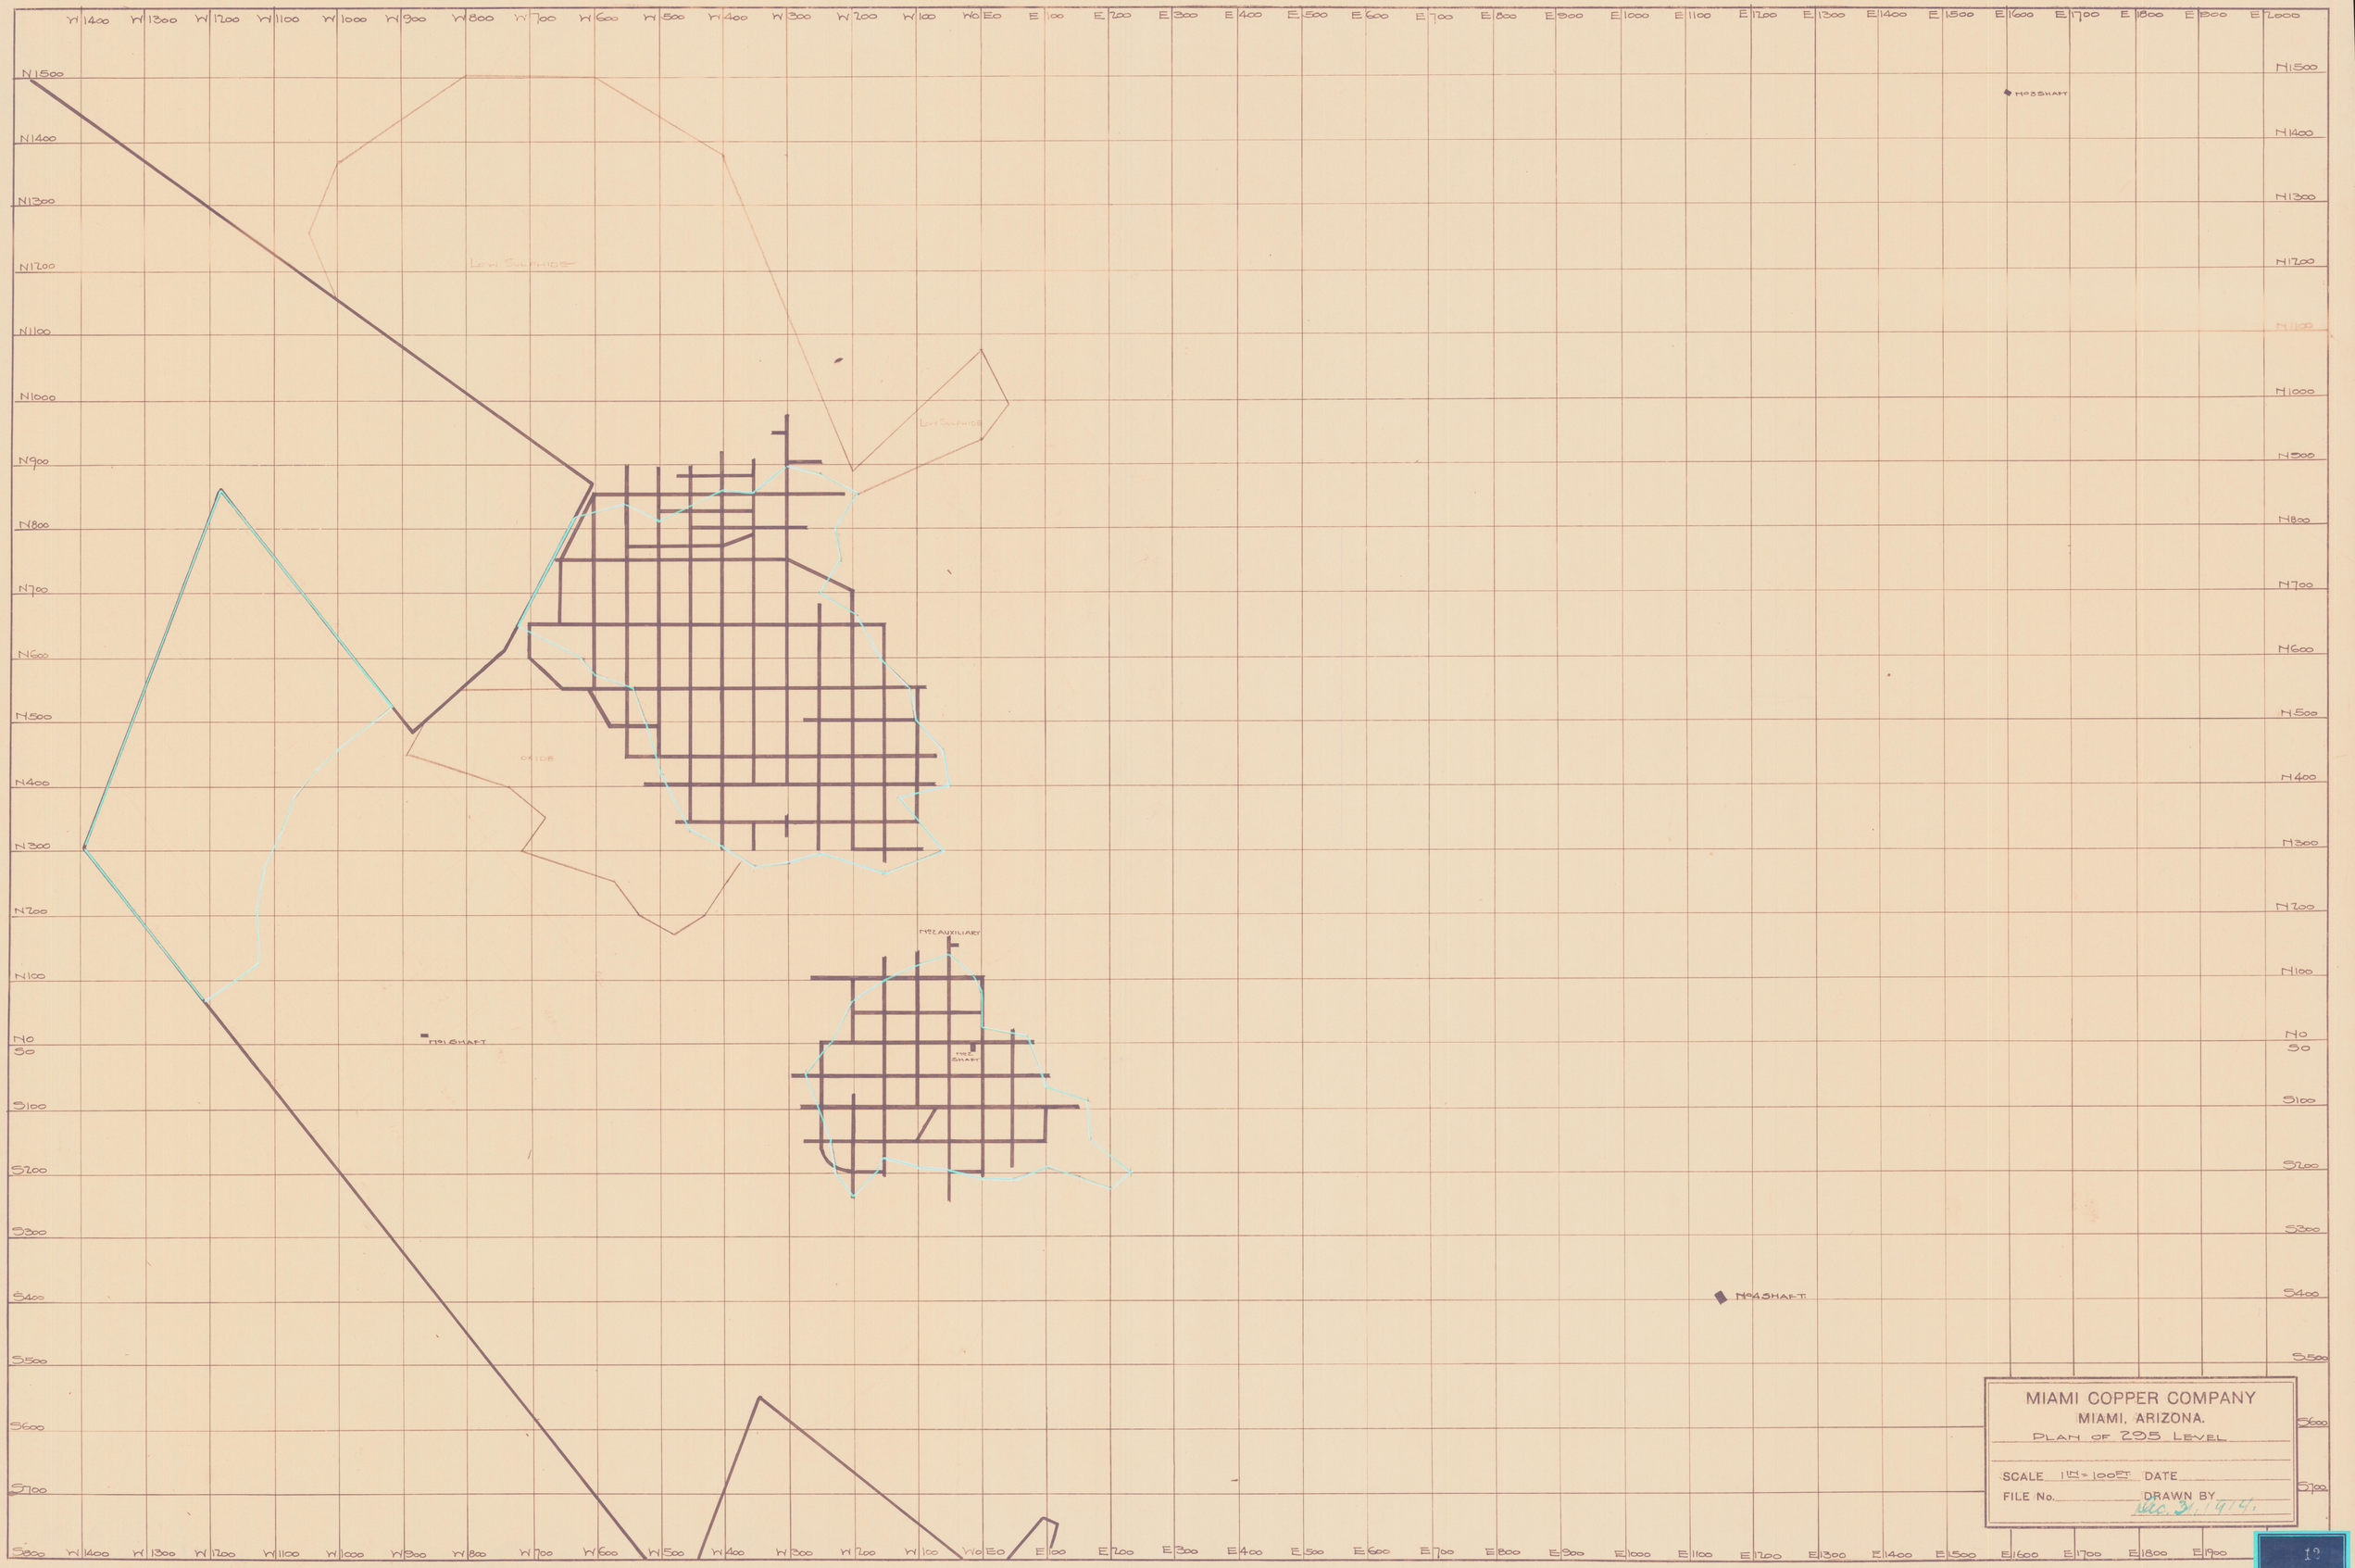
LOW SULPHIDE
LOW SULPHIDE
OXIDE
No 2 AUXILIARY
No 2 SHAFT
No 1 SHAFT
No 3 SHAFT
No 4 SHAFT
MIAMI COPPER COMPANY
MIAMI, ARIZONA.
PLAN OF 295 LEVEL
SCALE 1IN = 100FT
DATE
FILE No.
DRAWN BY
DEC. 31, 1914.