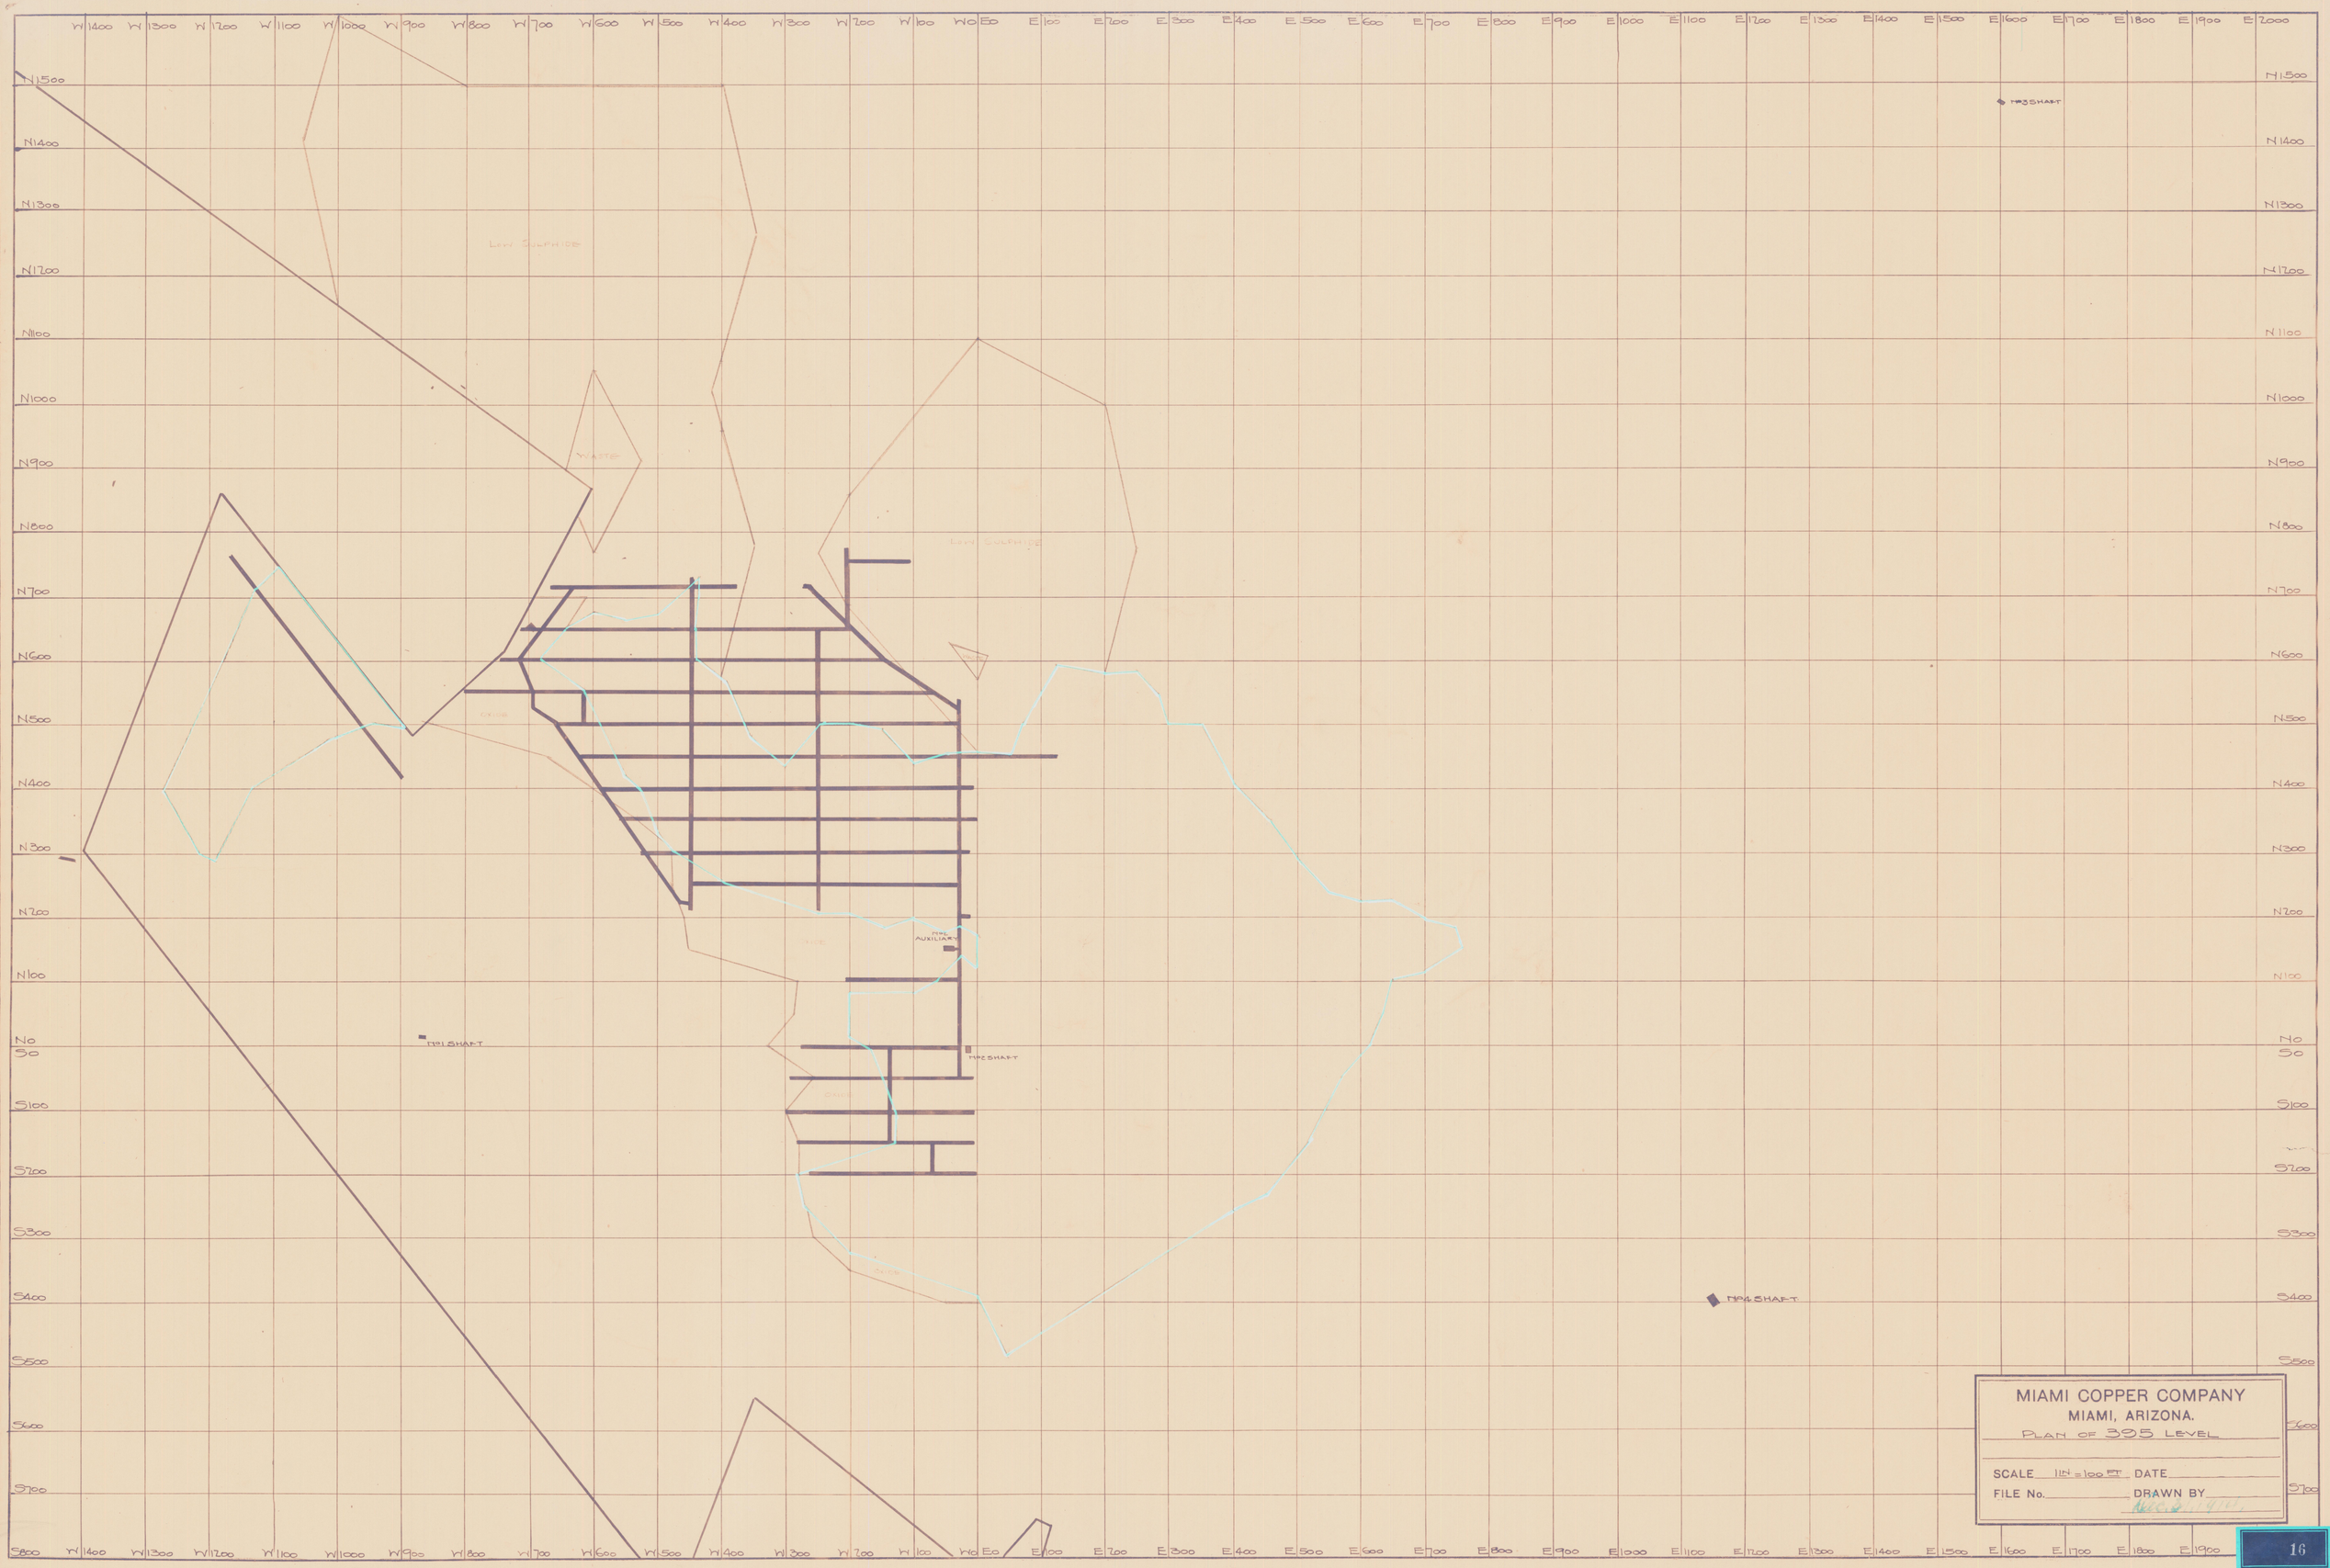
LOW SULPHIDE
WASTE
LOW SULPHIDE
GRIZZLY
MINE AUXILIARY
MINE SHAFT
SALVAGE
SLICE
NO1 SHAFT
NO3 SHAFT
NO4 SHAFT
MIAMI COPPER COMPANY
MIAMI, ARIZONA.
PLAN OF 395 LEVEL
SCALE 1IN = 100 FT
DATE
FILE No.
DRAWN BY