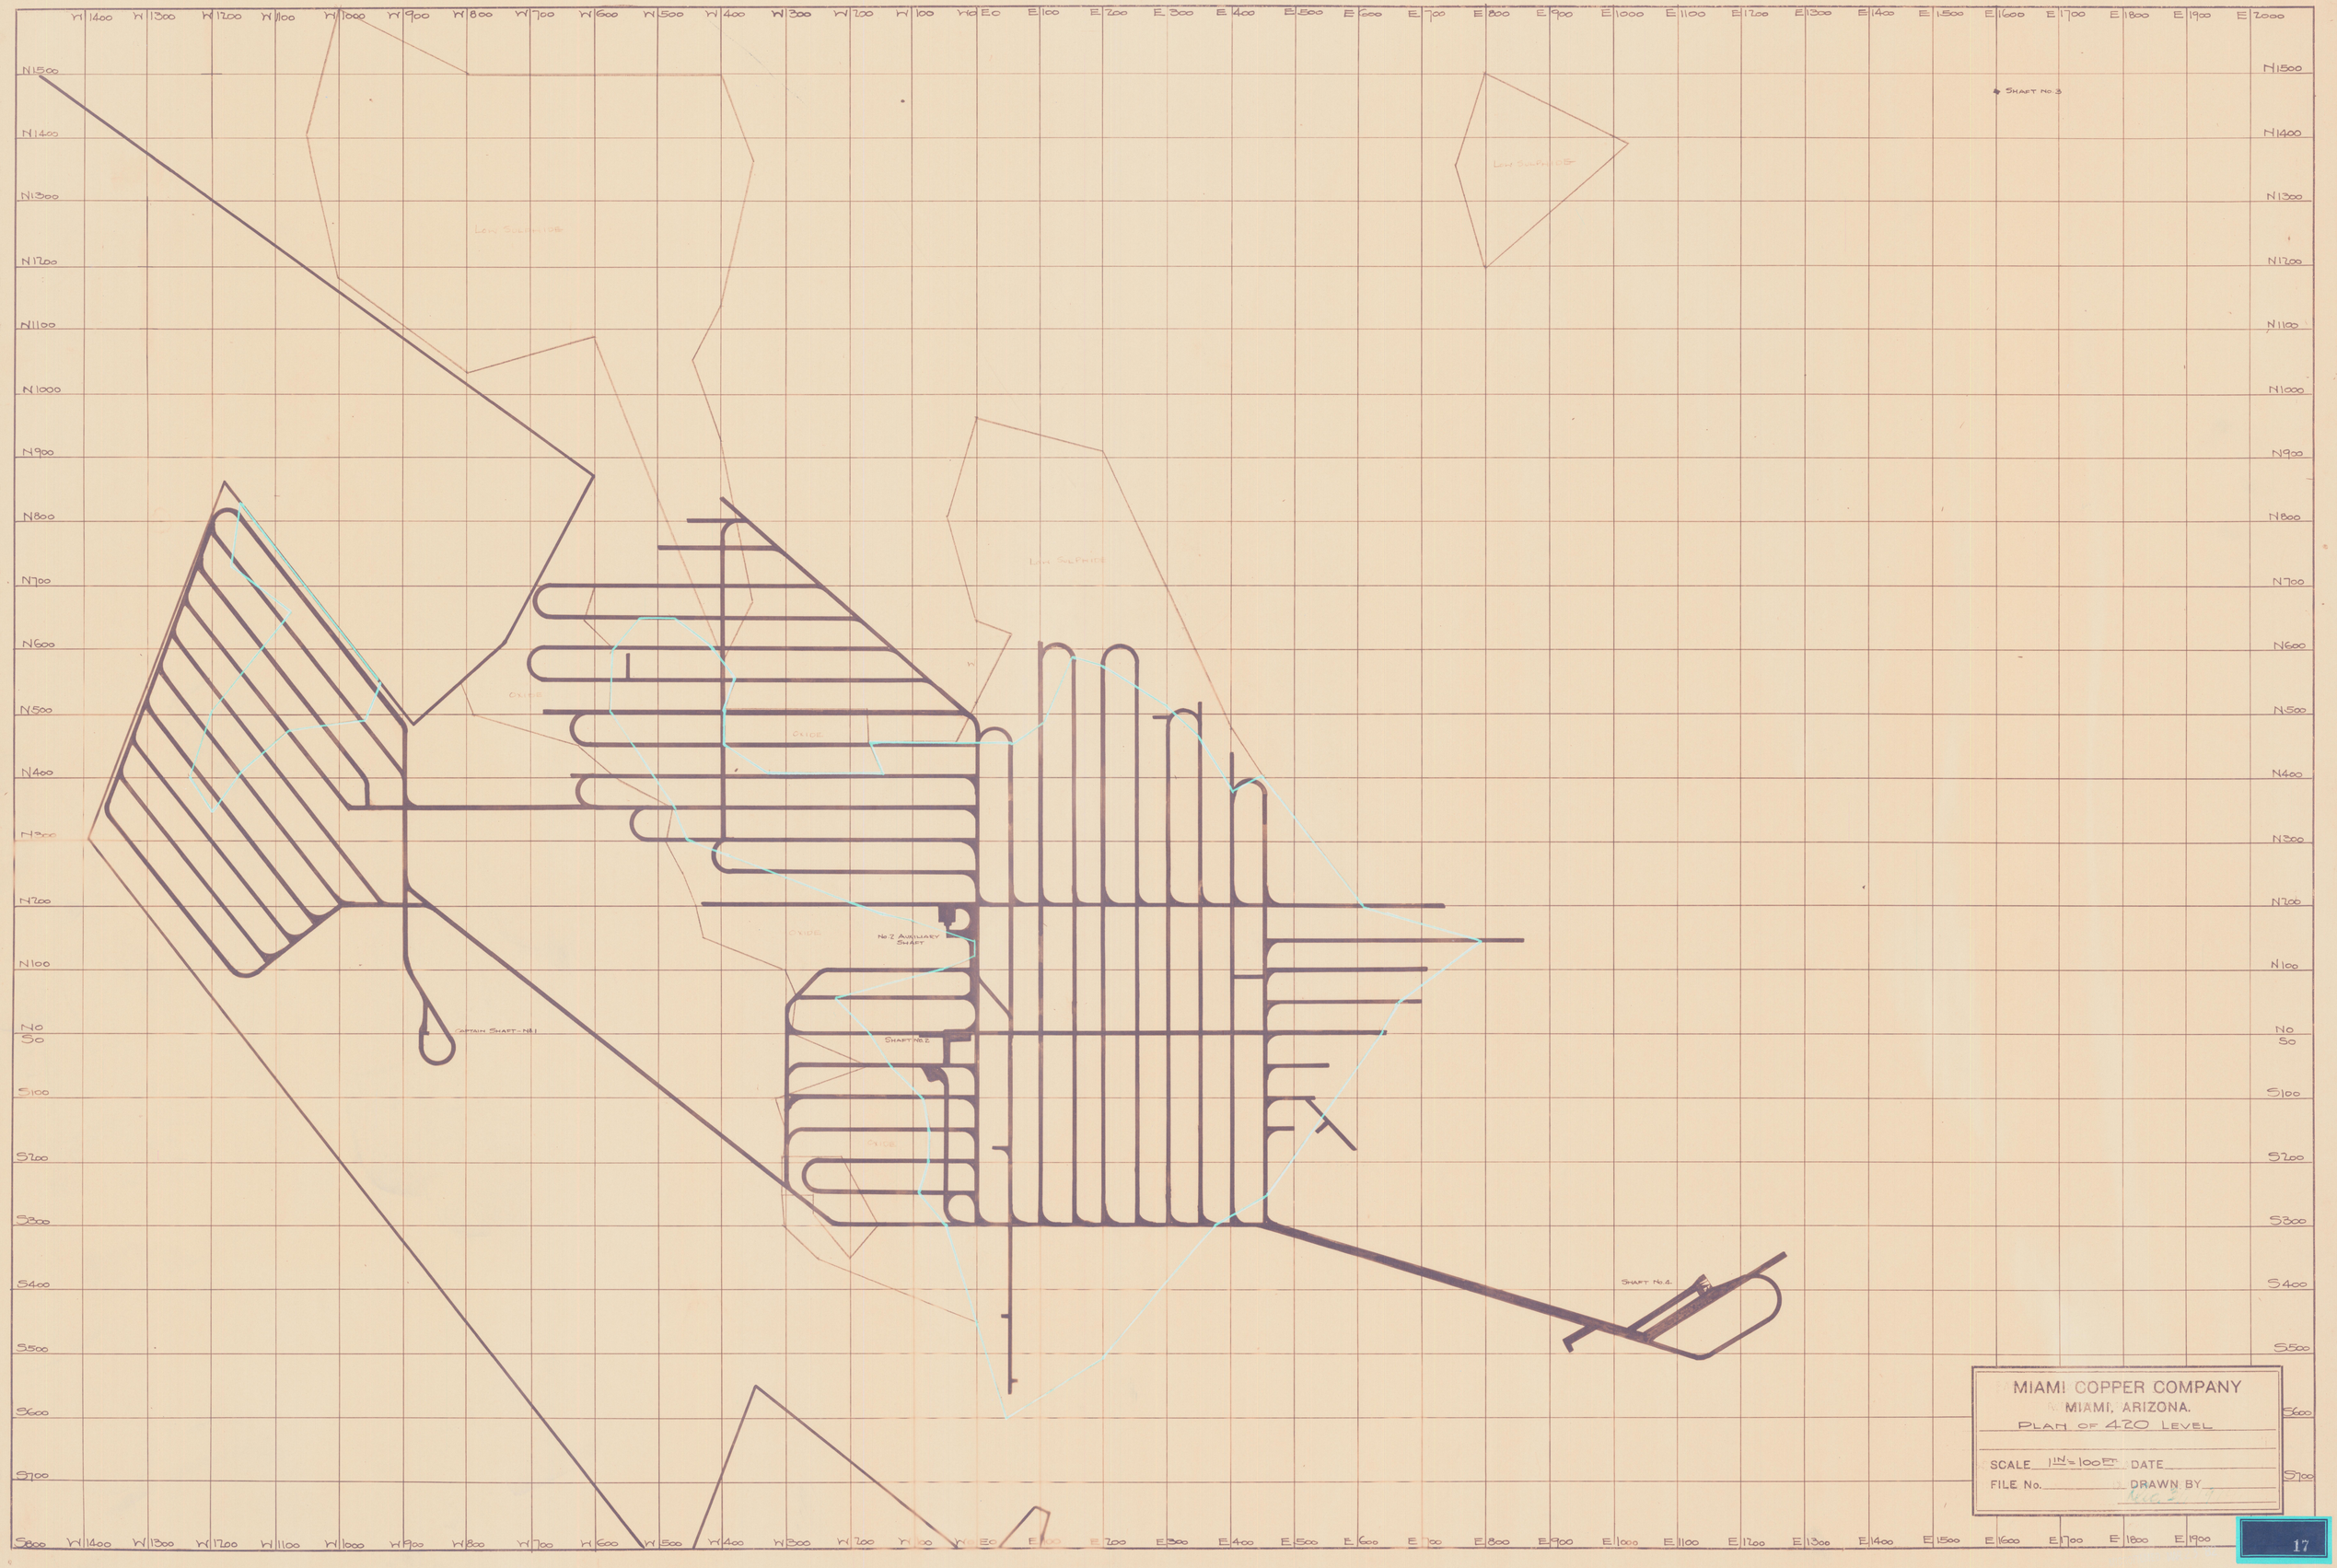
Low Sulphide
Low Sulphide
Low Sulphide
Oxide
Oxide
Oxide
Oxide
No. 2 Auxiliary Shaft
Shaft No. 2
Shaft No. 4
Shaft No. 3
MIAMI COPPER COMPANY
MIAMI, ARIZONA.
PLAN OF 470 LEVEL
SCALE 1 IN = 100 FT
DATE
FILE No.
DRAWN BY