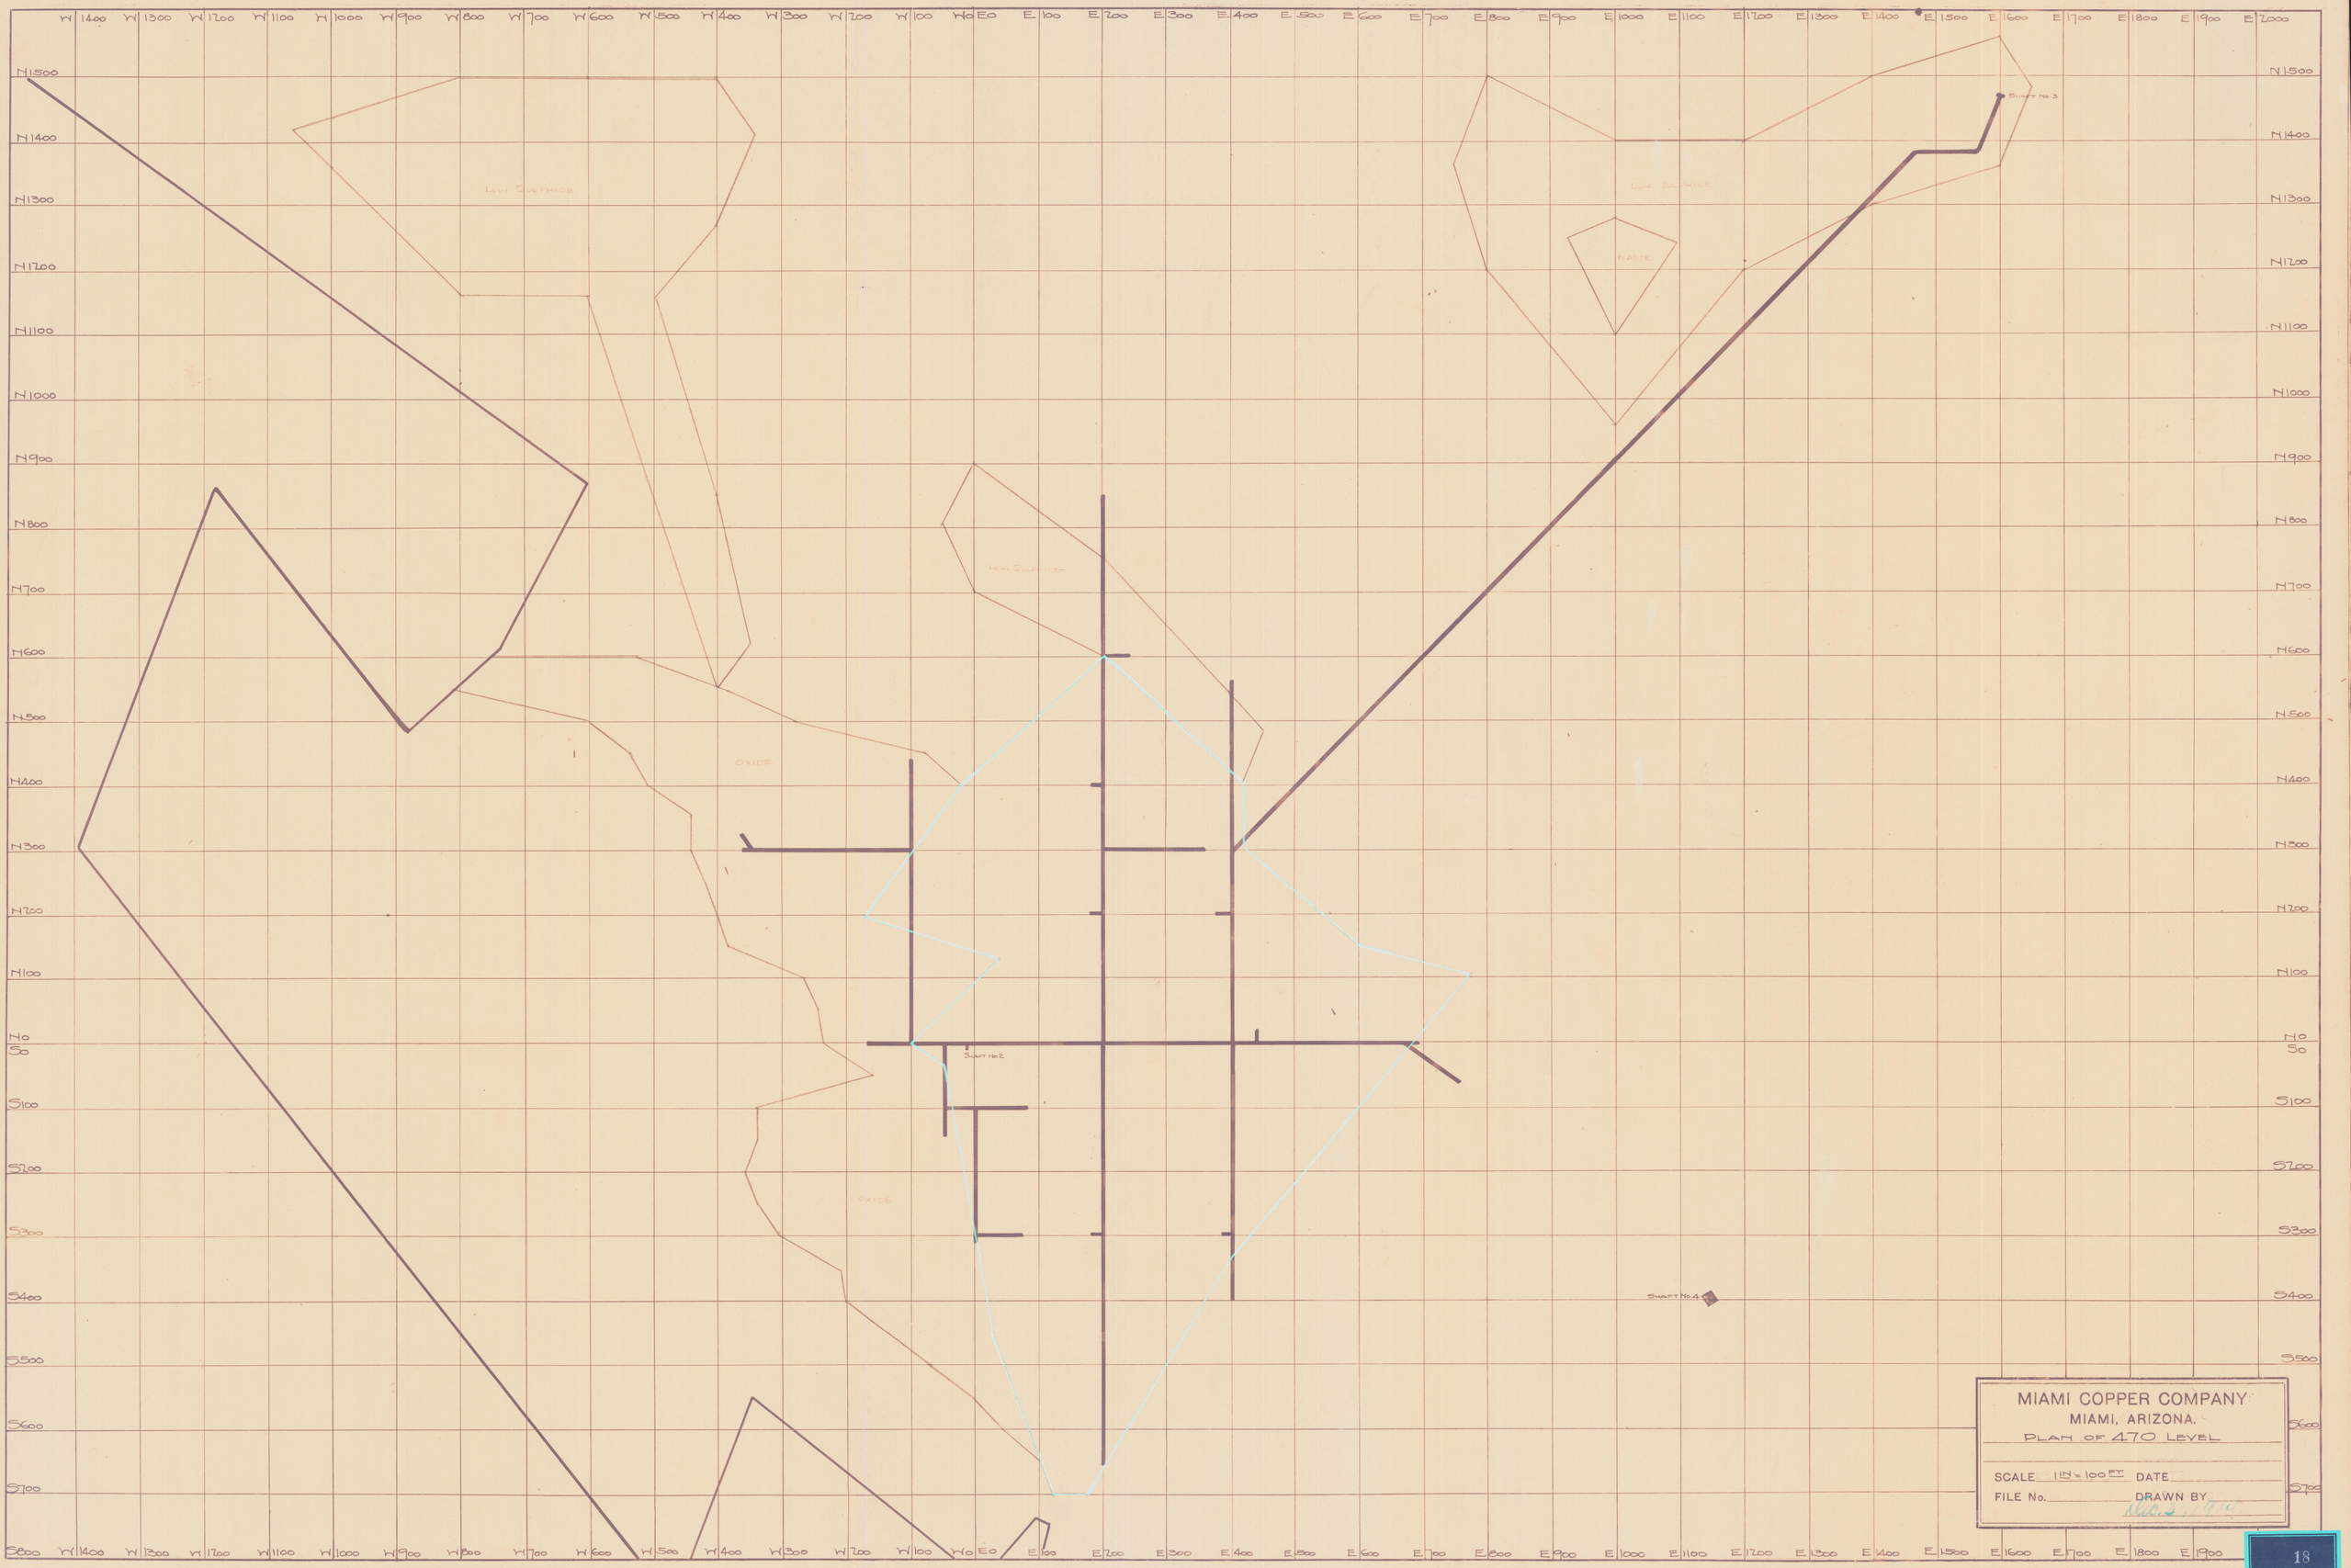
LOW SULPHIDE
LOW SULPHIDE
WASTE
LOW SULPHIDE
OXIDE
OXIDE
SHAFT No. 2
SHAFT No. 3
SHAFT No. 4
MIAMI COPPER COMPANY
MIAMI, ARIZONA.
PLAN OF 470 LEVEL
SCALE 1 IN = 100 FT
DATE
FILE No.
DRAWN BY