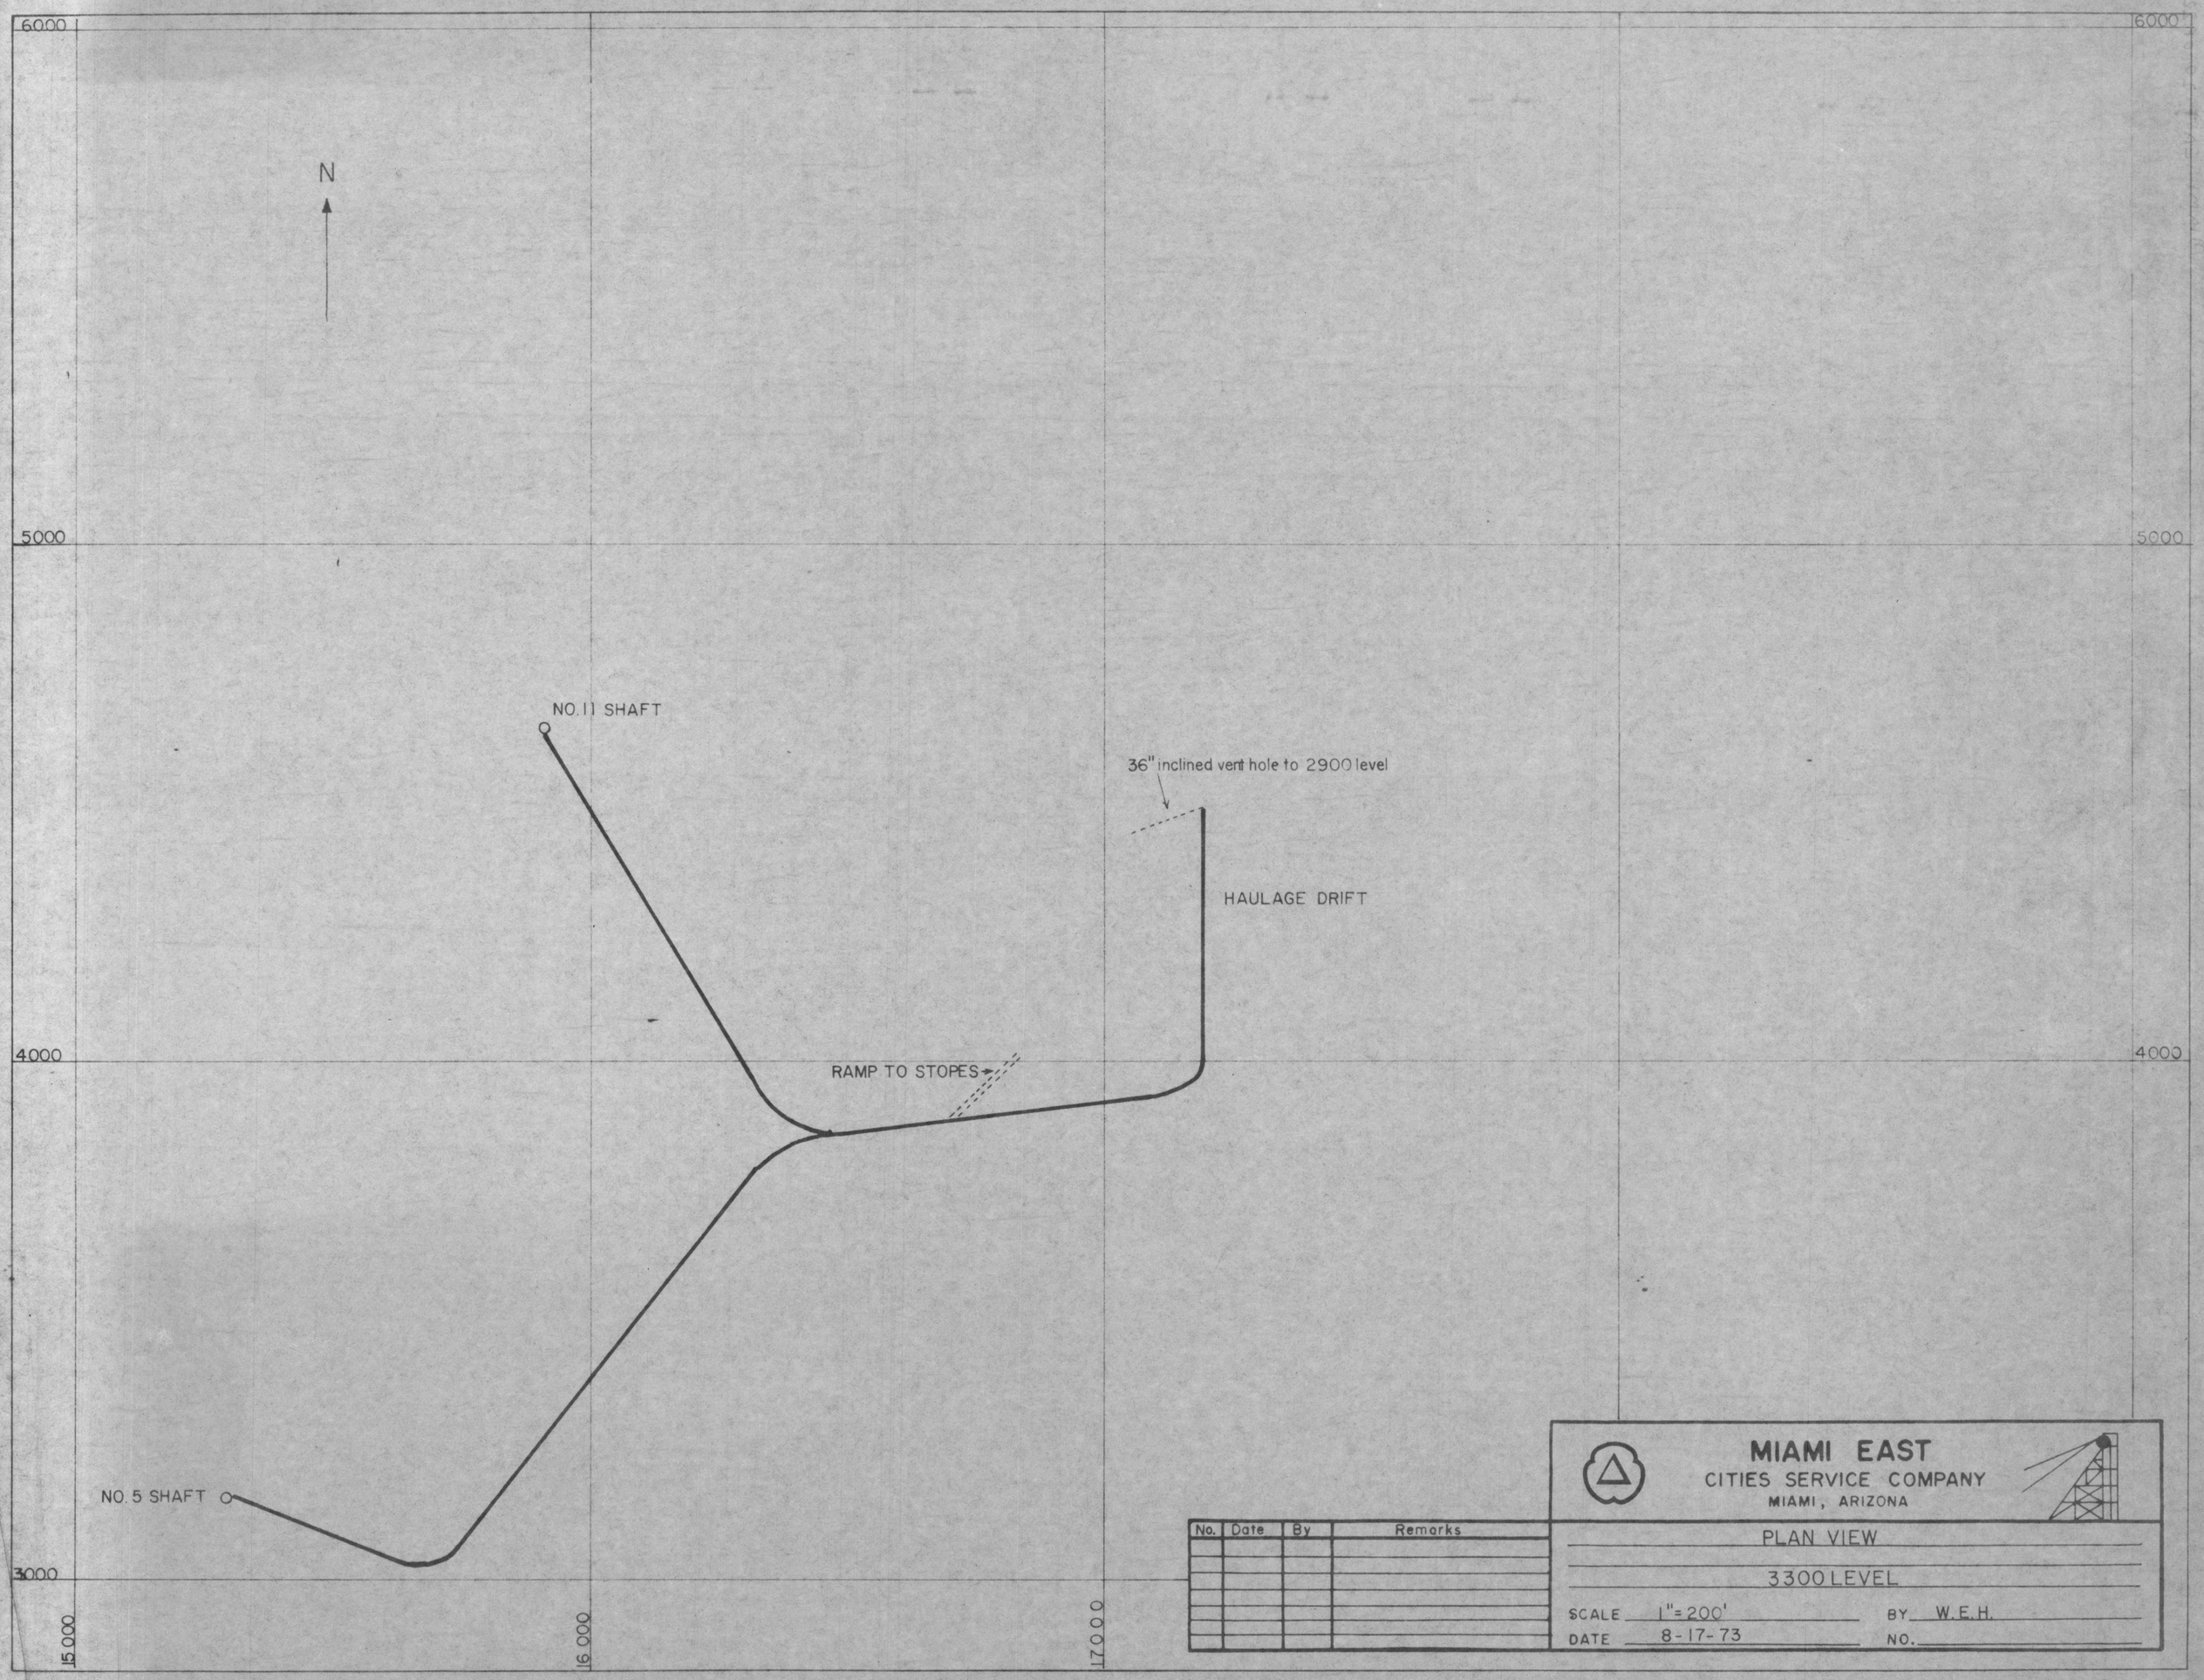
6000
5000
4000
3000
15000
16000
17000
N
NO. 11 SHAFT
36" inclined vent hole to 2900 level
HAULAGE DRIFT
RAMP TO STOPES
NO. 5 SHAFT
MIAMI EAST
CITIES SERVICE COMPANY
MIAMI, ARIZONA
No.
Date
By
Remarks
PLAN VIEW
3300 LEVEL
SCALE 1"=200'
BY W.E.H.
DATE 8-17-73
NO.