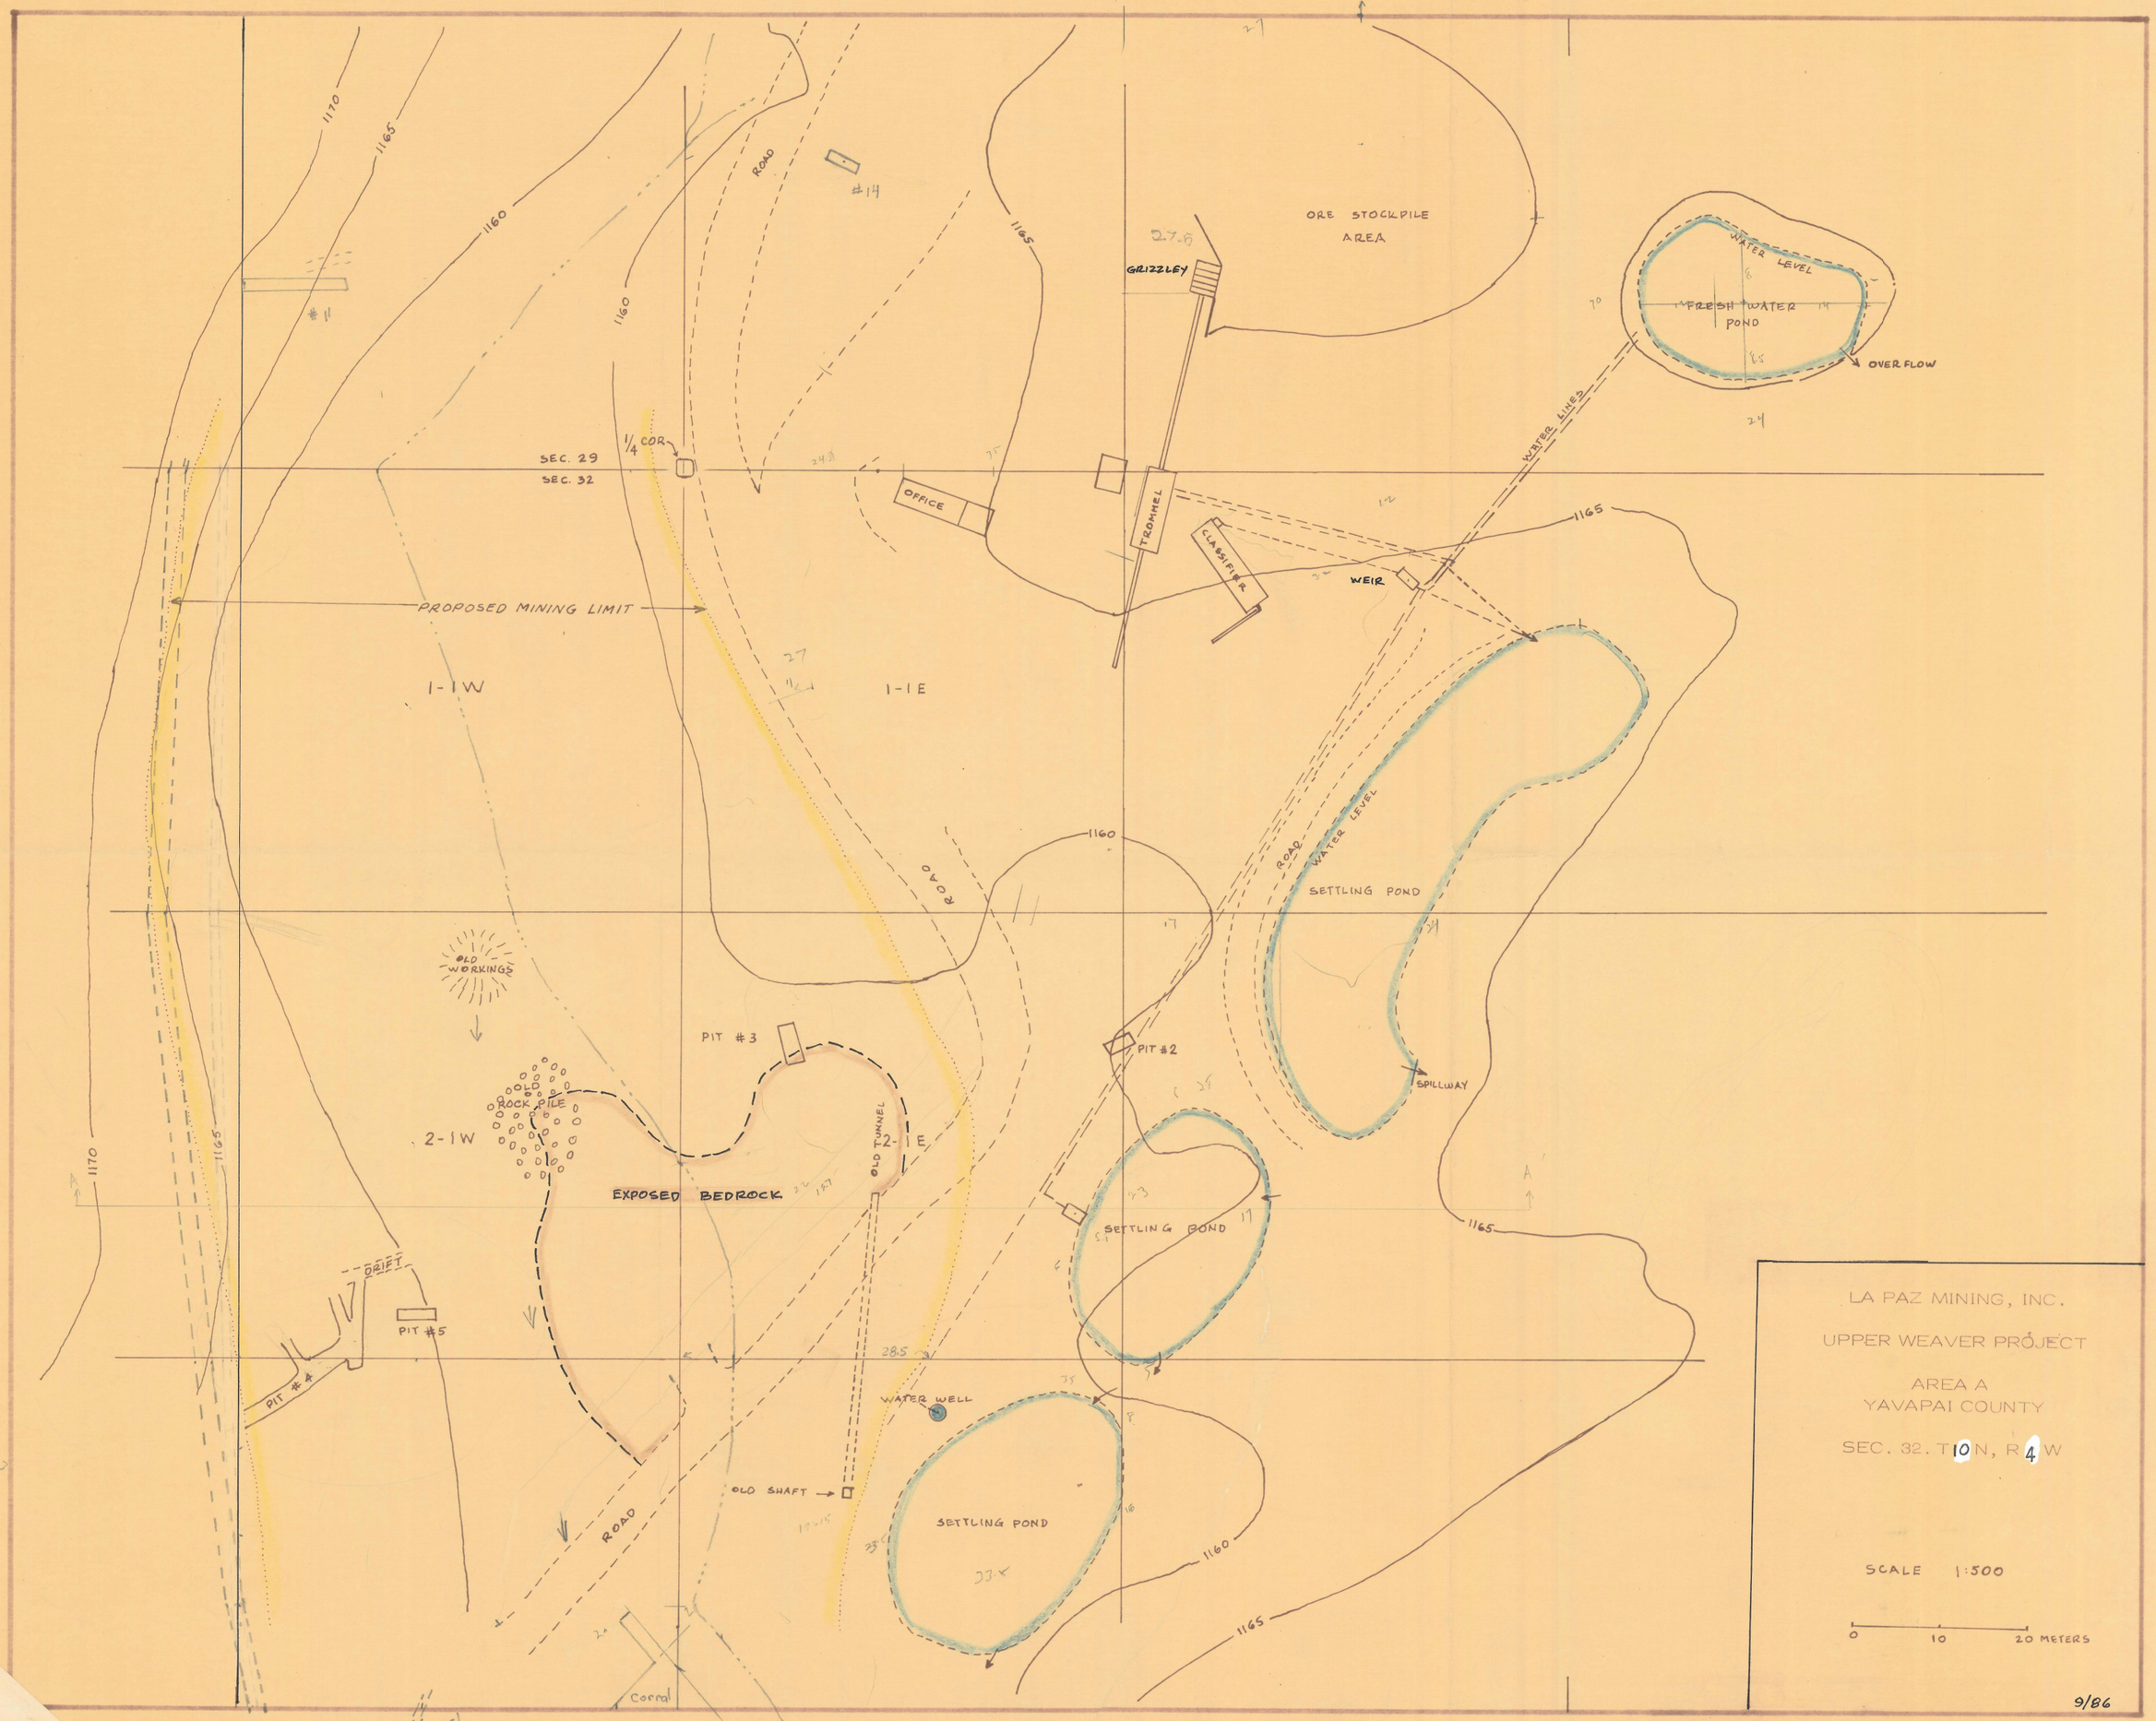
1170
1165
1160
ROAD
#14
#11
ORE STOCKPILE
AREA
GRIZZLEY
WATER LEVEL
FRESH WATER
POND
OVERFLOW
WATER LINES
SEC. 29
SEC. 32
1/4 COR
OFFICE
TROMMEL
CLASSIFIER
WEIR
PROPOSED MINING LIMIT
1-1W
1-1E
SETTLING POND
OLD
WORKINGS
PIT #3
PIT #2
SPILLWAY
OLD
ROCK PILE
2-1W
2-1E
OLD TUNNEL
EXPOSED BEDROCK
DRIFT
PIT #5
PIT #4
WATER WELL
OLD SHAFT
Corral
Tunnel
LA PAZ MINING, INC.
UPPER WEAVER PROJECT
AREA A
YAVAPAI COUNTY
SEC. 32. T10N, R4W
SCALE 1:500
0
10
20 METERS
9/86