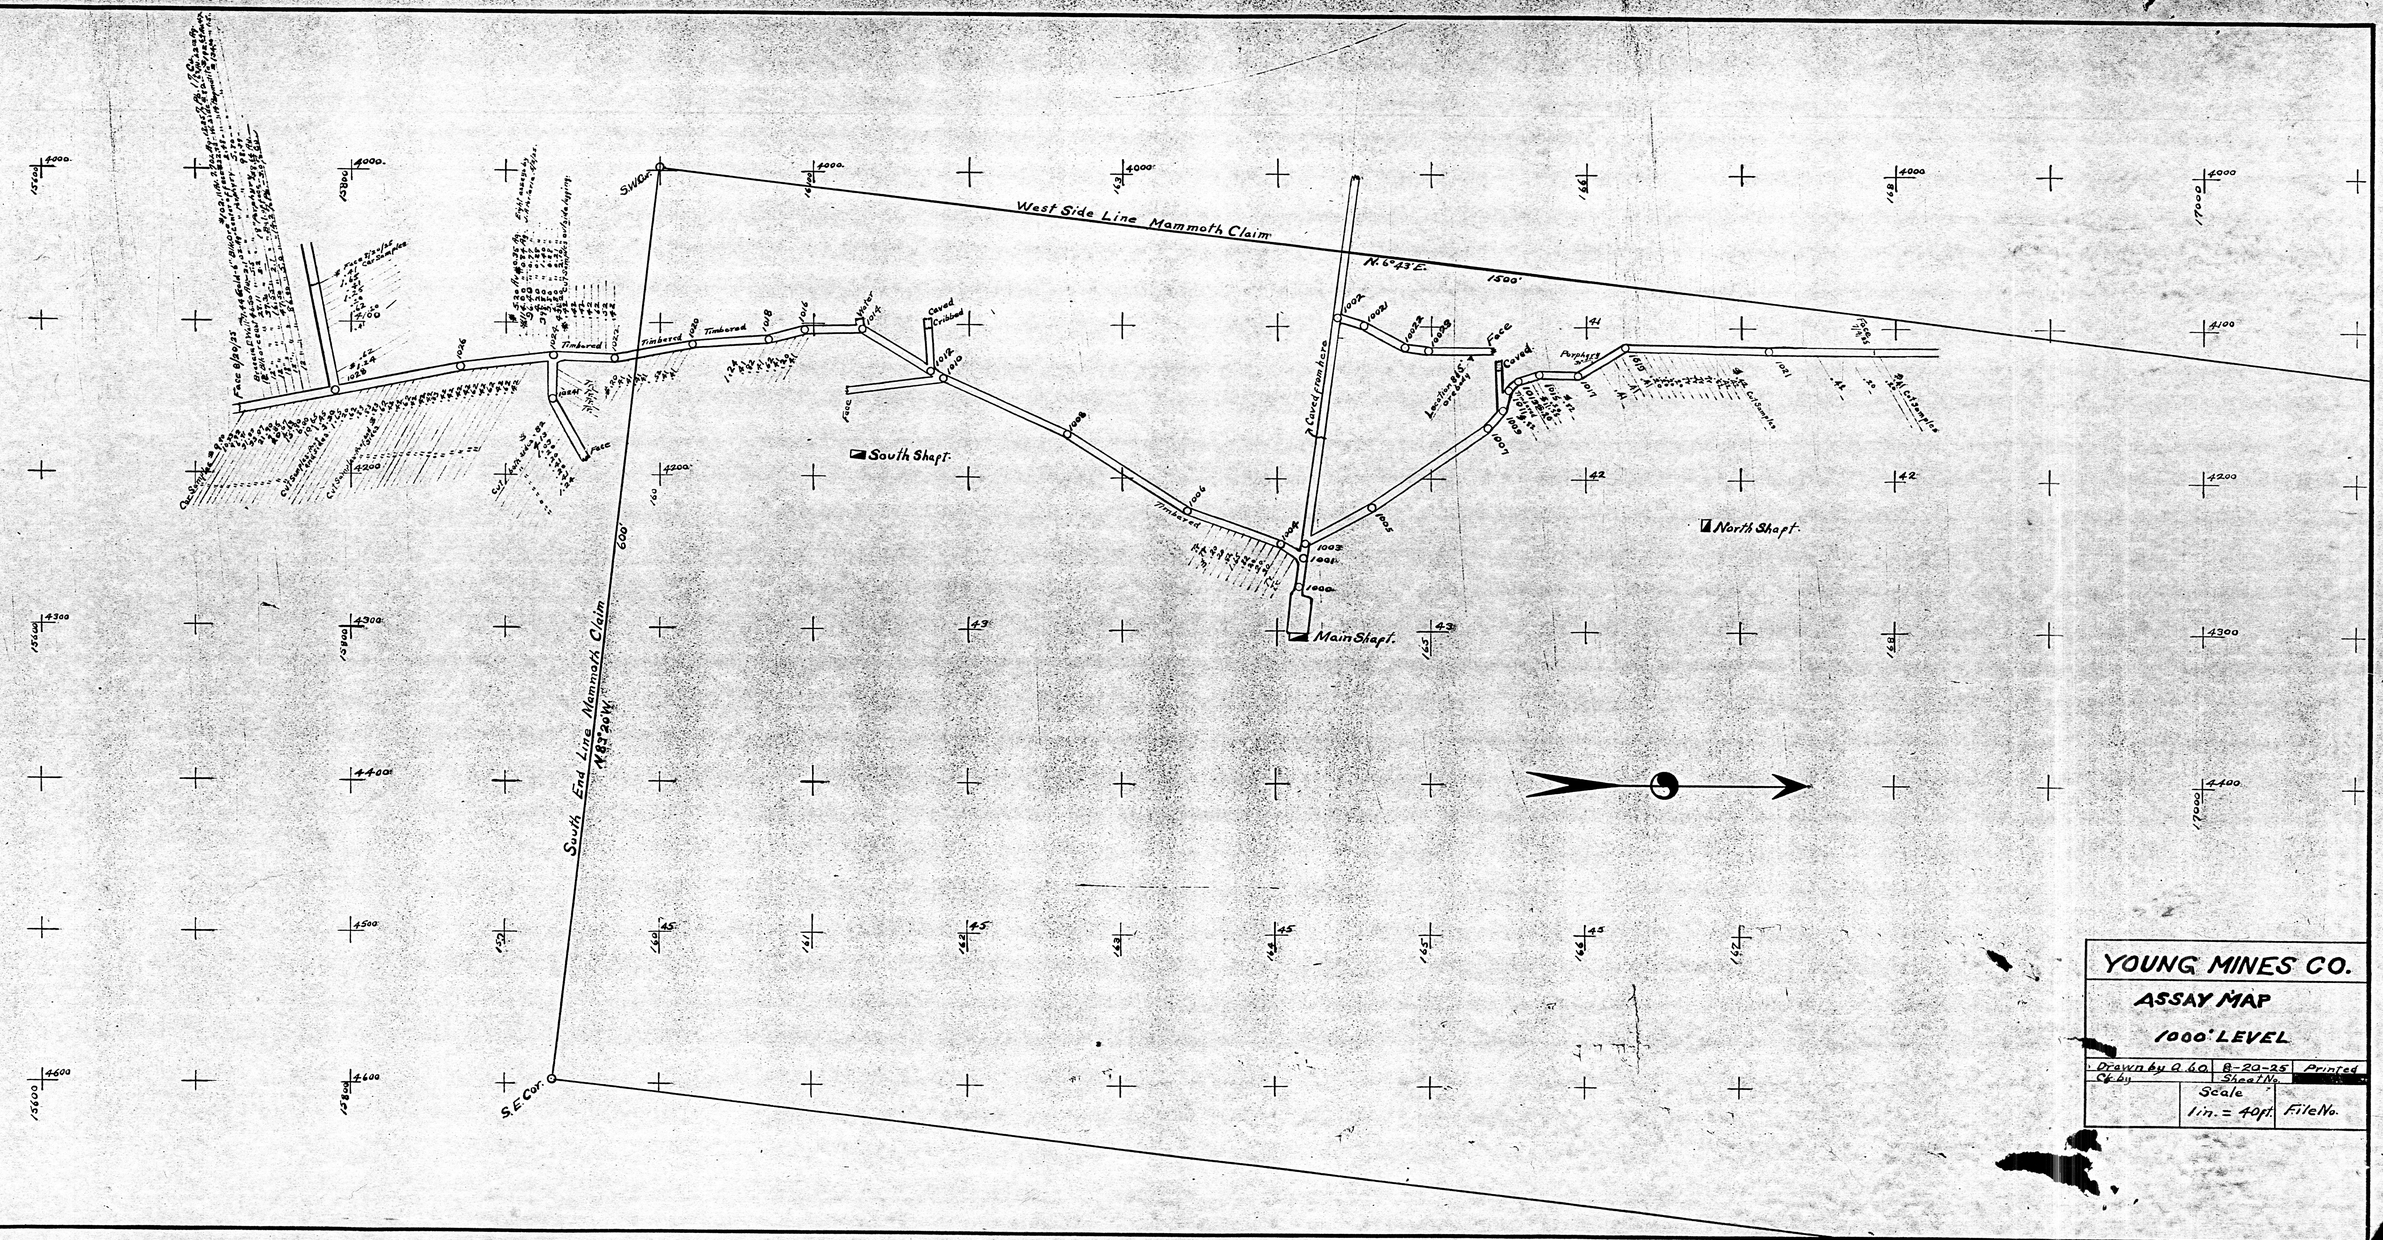
West Side Line Mammoth Claim
N. 6° 43' E.
1500'
S.W. Cor.
South End Line Mammoth Claim
N. 83° 20' W.
600'
S.E. Cor.
South Shaft
North Shaft
Main Shaft
Timbered
Water Tank
Caved Cribbed
Caved from here
Face
Caved
Porphyry
Section 845' Overlay
Cut Samples
YOUNG MINES CO.
ASSAY MAP
1000' LEVEL
Drawn by G.L.O.
8-20-25
Printed
Checked
Sheet No.
Scale
1 in. = 40 ft.
File No.