1

27

# Lot No. 37
# Plat
of the
## Hibernian Mining Claim
Situate in Cedar Valley Mining District
Mohave County Arizona
Claimed by W. H. Raymond
Surveyed by Richard Gird U.S.
Nov. 5th–7th 1873
Containing 20 [illegible] Acres
Scale 400 ft (6.06 Chs) to an Inch

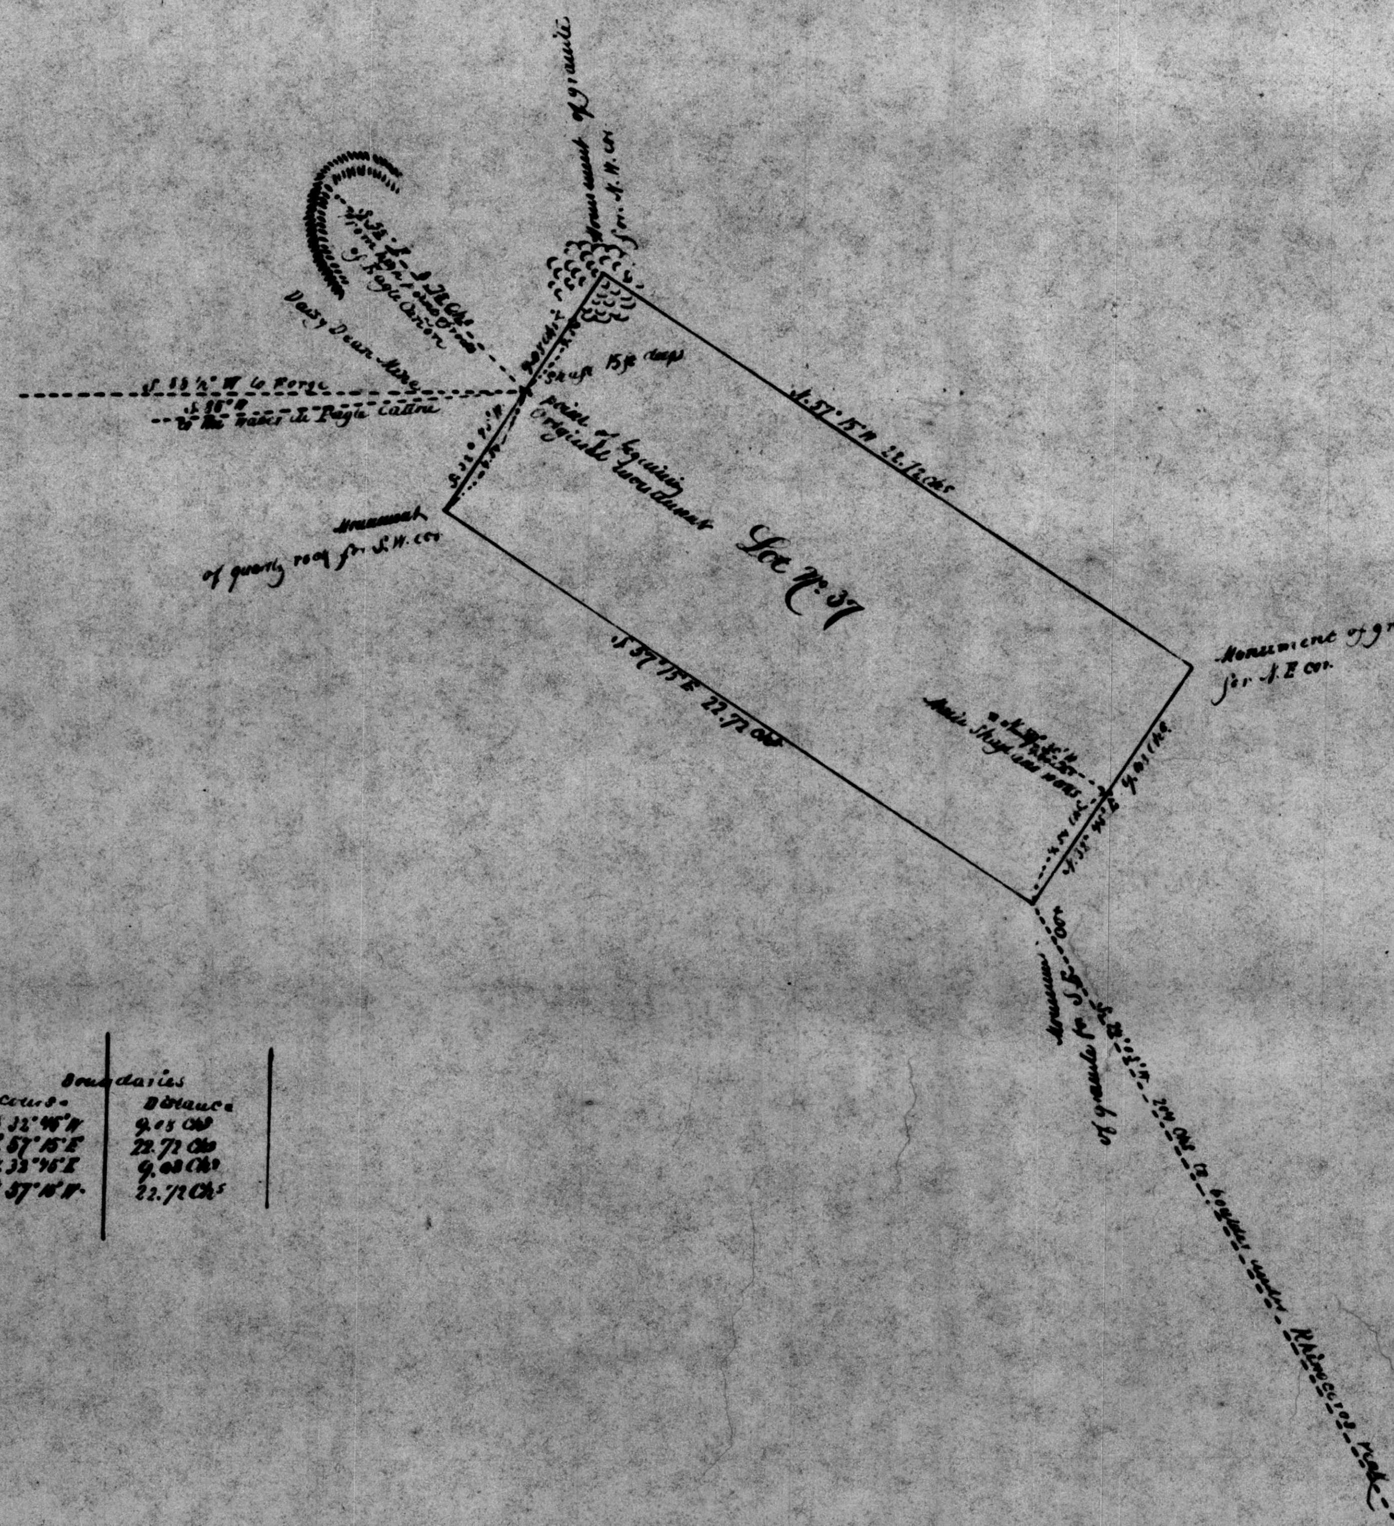


| | Boundaries | |
|---|---|---|
| | Course | Distance |
| Monument N.W. Cor. | S 32°45' W | 9.05 Chs |
| do S.W. cor | S. 57°15' E | 22.72 Chs |
| do S.E. cor | N. 32°45' E | 9.05 Chs |
| do N.E. cor | N. 57°15' W | 22.72 Chs |

The original field notes of the survey of the Hibernian mining claim, from which this plat has been made, have been examined and approved and are on file in this office, and I hereby certify that they furnish such an accurate description of said Hibernian mining claim as will, if incorporated into a patent, serve fully to identify the premises, and that such reference is made therein to natural objects and permanent monuments as will perpetuate and fix the locus thereof.
I further certify that the value of the labor and improvements upon the said mining claim, placed thereon by the applicant and his grantors is not less than five hundred dollars and that said improvements consist of an incline main shaft on the ledge 60 ft. in depth, situated 4.00 chs from monument at intersection of ledge with S.E. boundary of claim. An open cut and tunnel intersects said shaft about 20 ft from the surface running on the course of the ledge from the S.W. Also an incline shaft 15 feet deep, situate 5.00 Chs S.E. on line of ledge from its intersection with the N.W. boundary of claim. Together with several other open cuts and shafts along ledge. And I further certify that this is a correct plat of said Hibernian Mining claim or premises made in conformity with said original field notes of survey thereof.

U.S. Surveyor General's Office
Tucson A.T. April 30th 1874

John Wasson
Sur. Genl.

ADMMR 0104-003