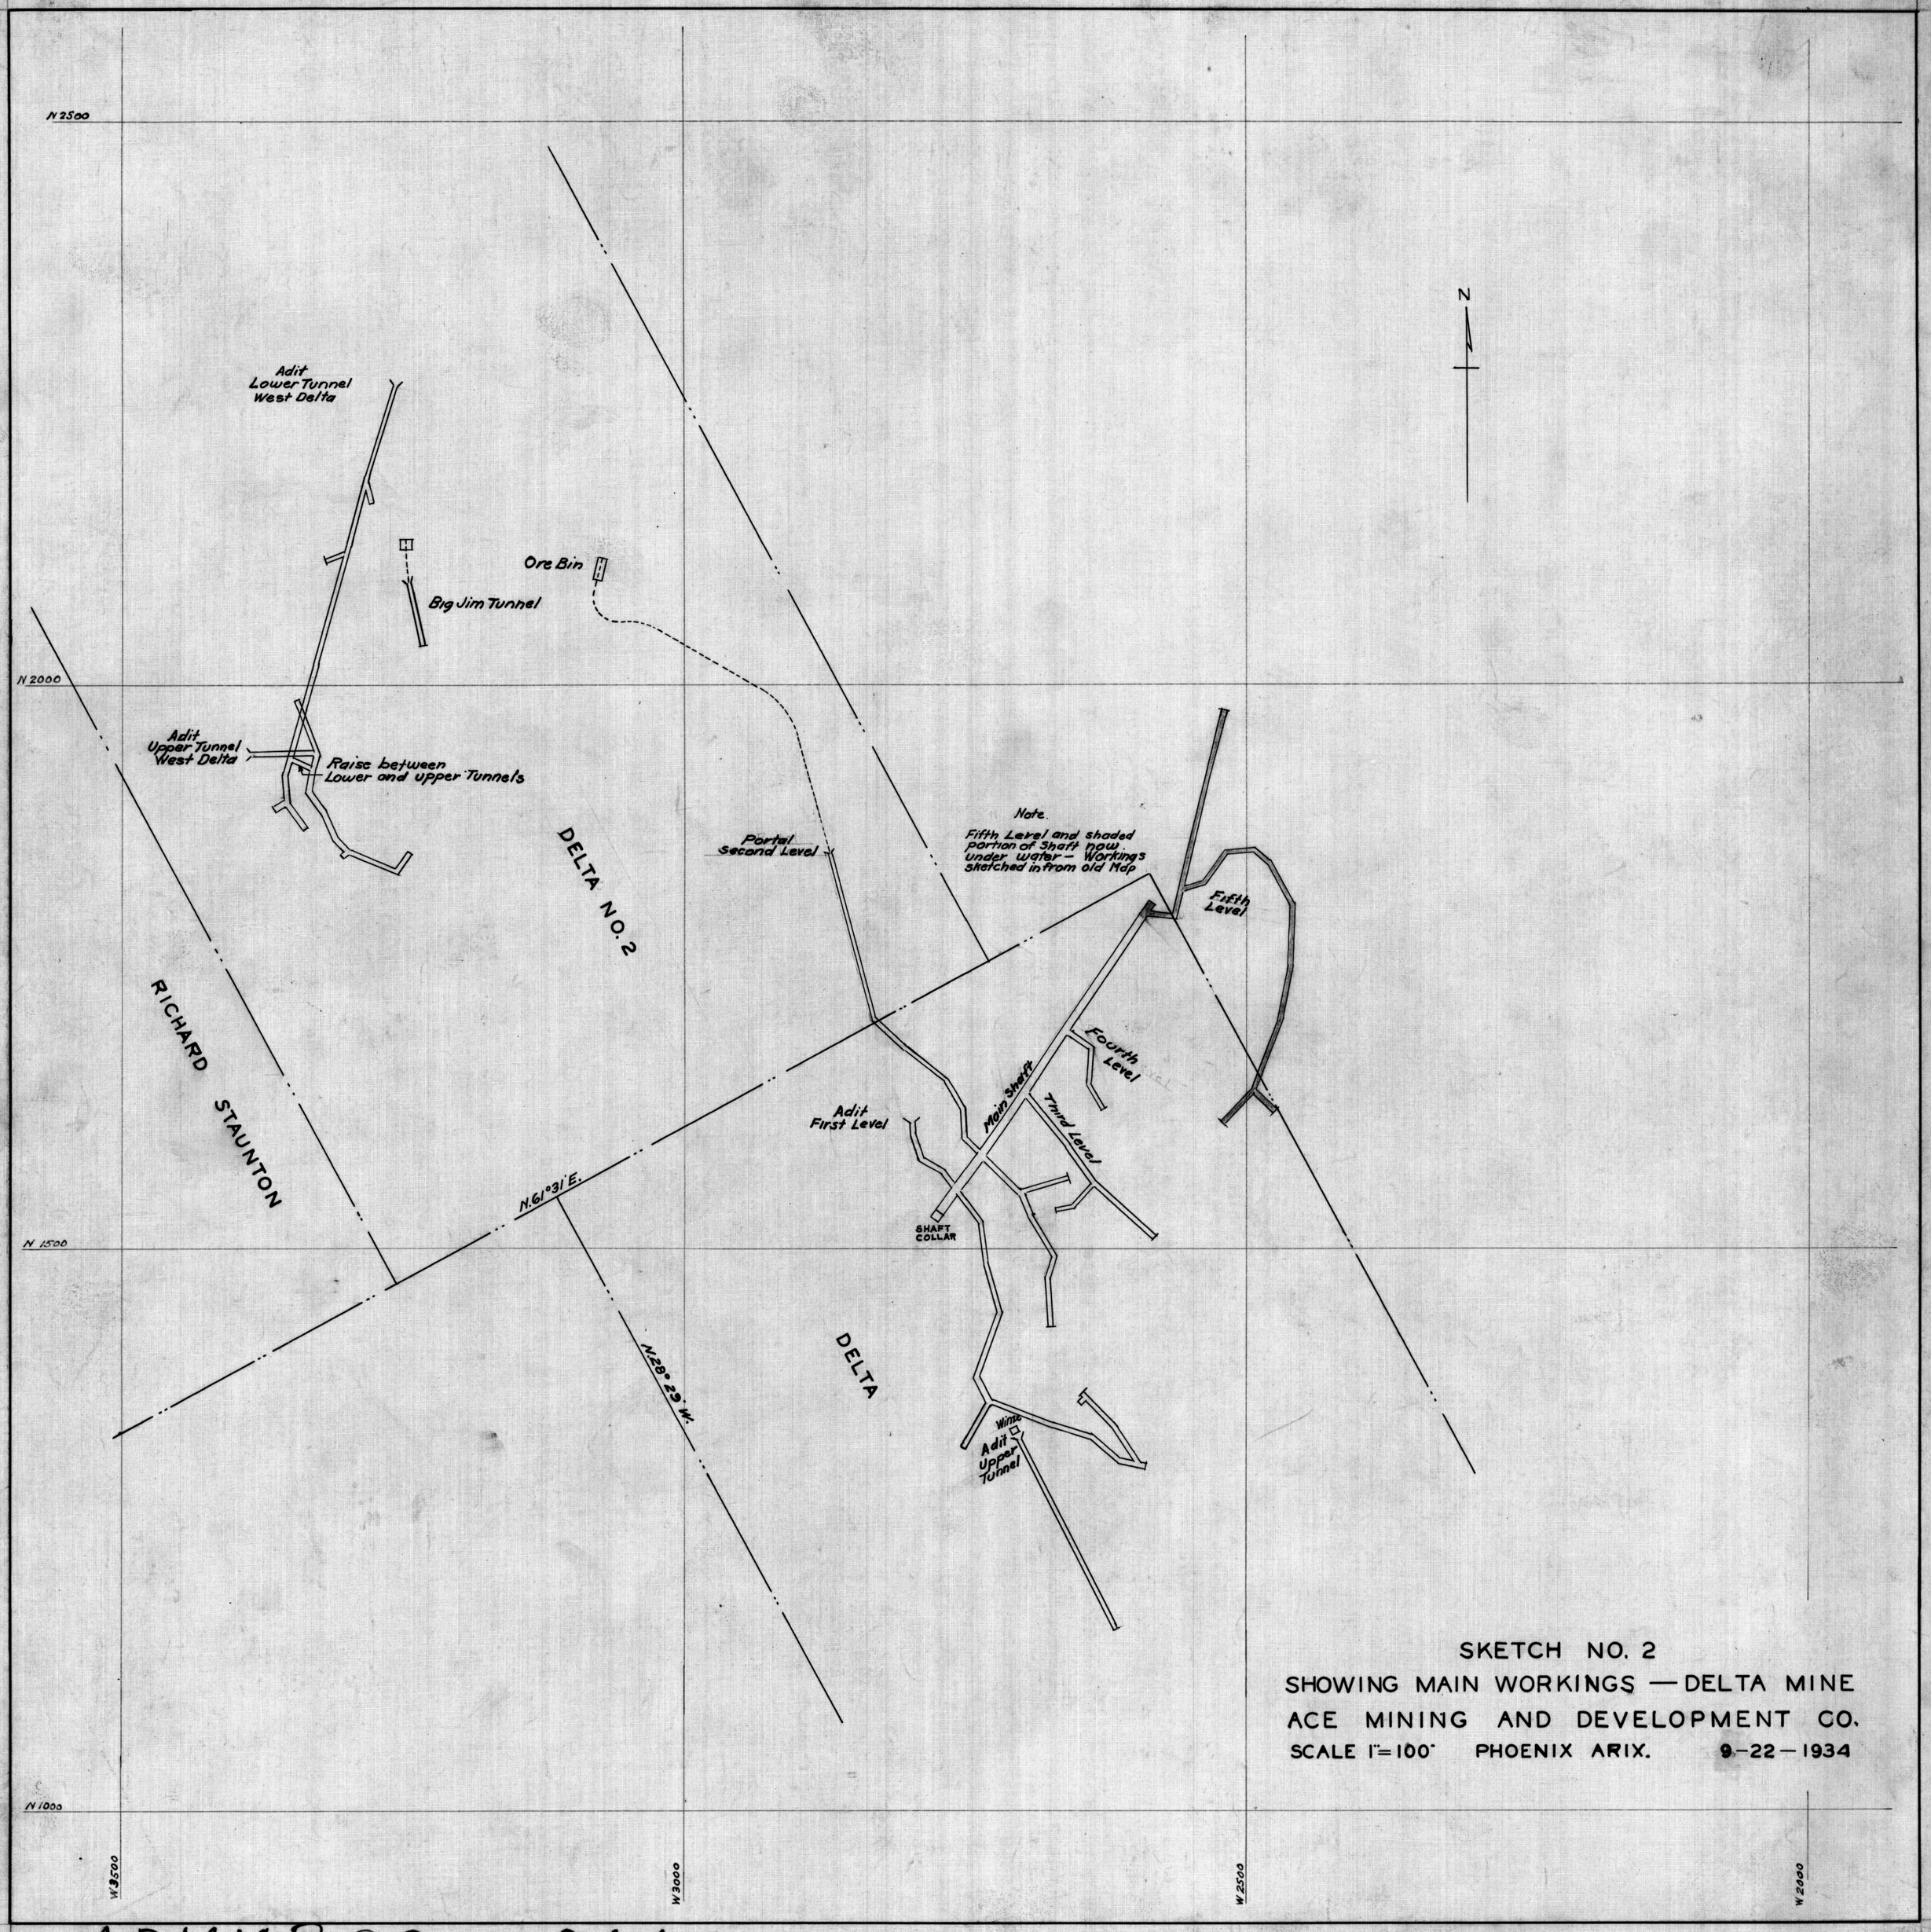


SKETCH NO. 2
SHOWING MAIN WORKINGS — DELTA MINE
ACE MINING AND DEVELOPMENT CO.
SCALE 1" = 100' PHOENIX ARIX. 9-22-1934

ADMMR 0202-014