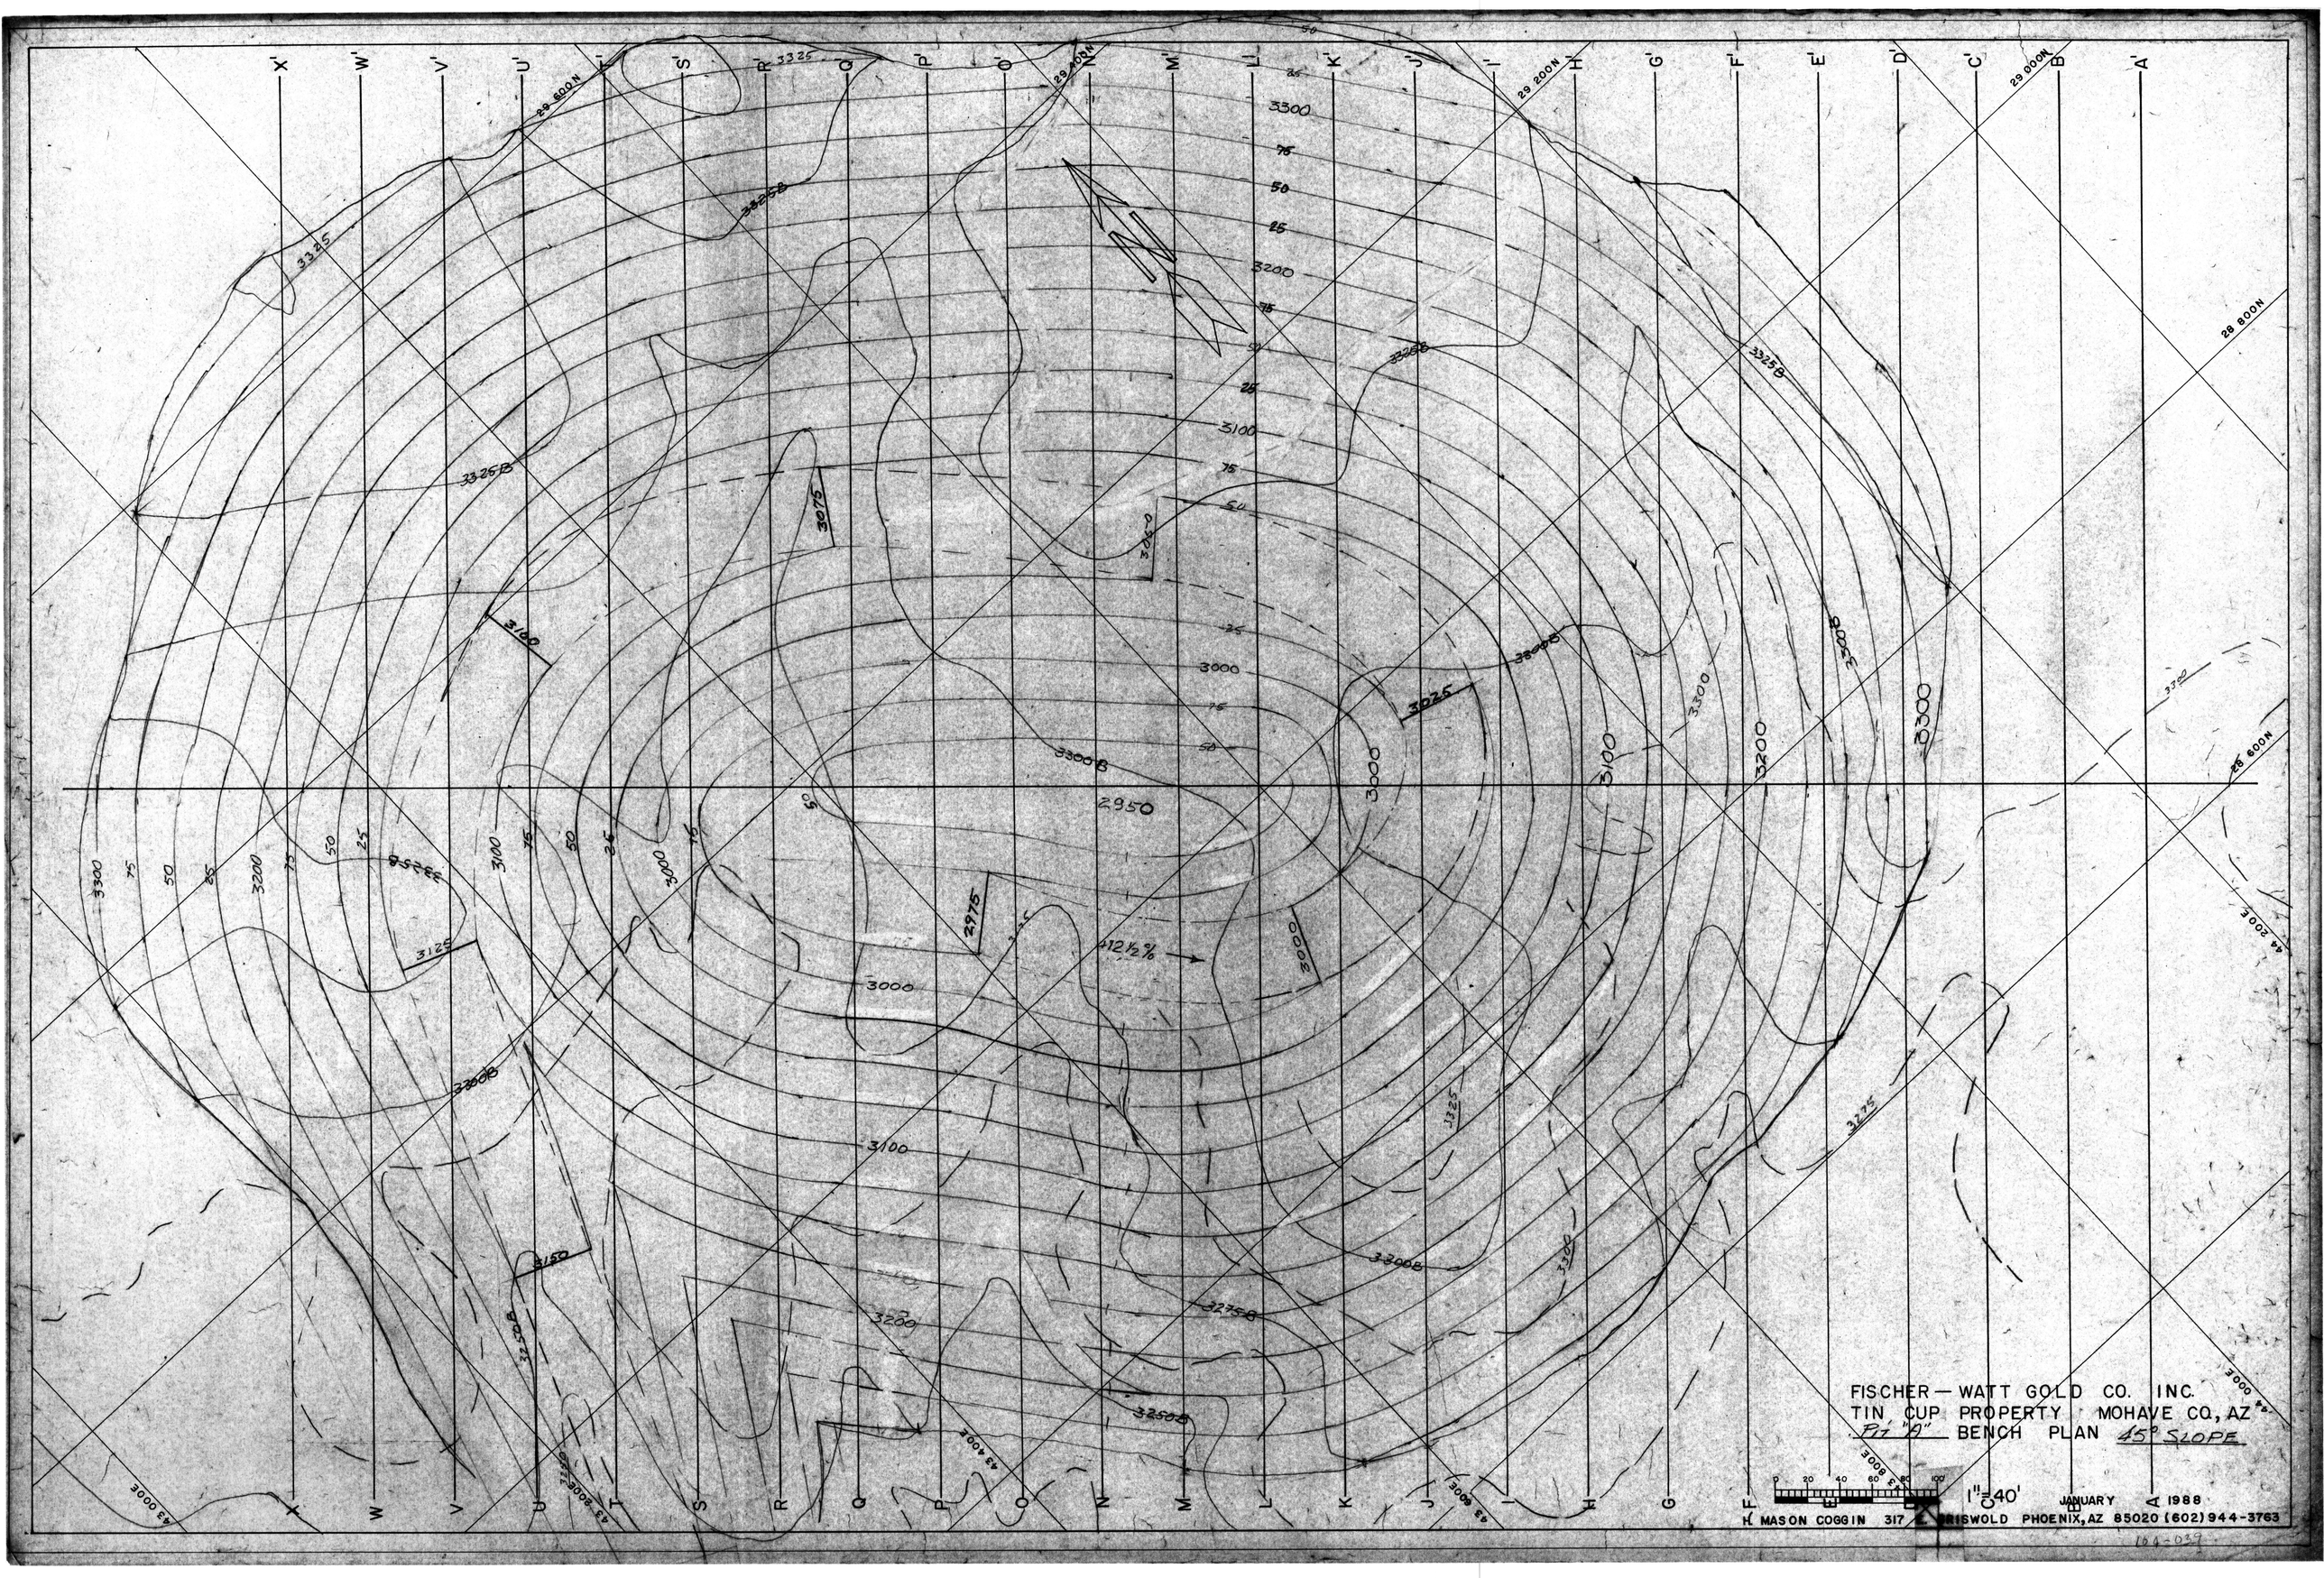
FISCHER — WATT GOLD CO. INC.
TIN CUP PROPERTY MOHAVE CO, AZ
PIT "A" BENCH PLAN 45° SLOPE
1" = 40'
JANUARY 1988
H. MASON COGGIN 317 E. GRISWOLD PHOENIX, AZ 85020 (602) 944-3763
164-039