SECTION A-A

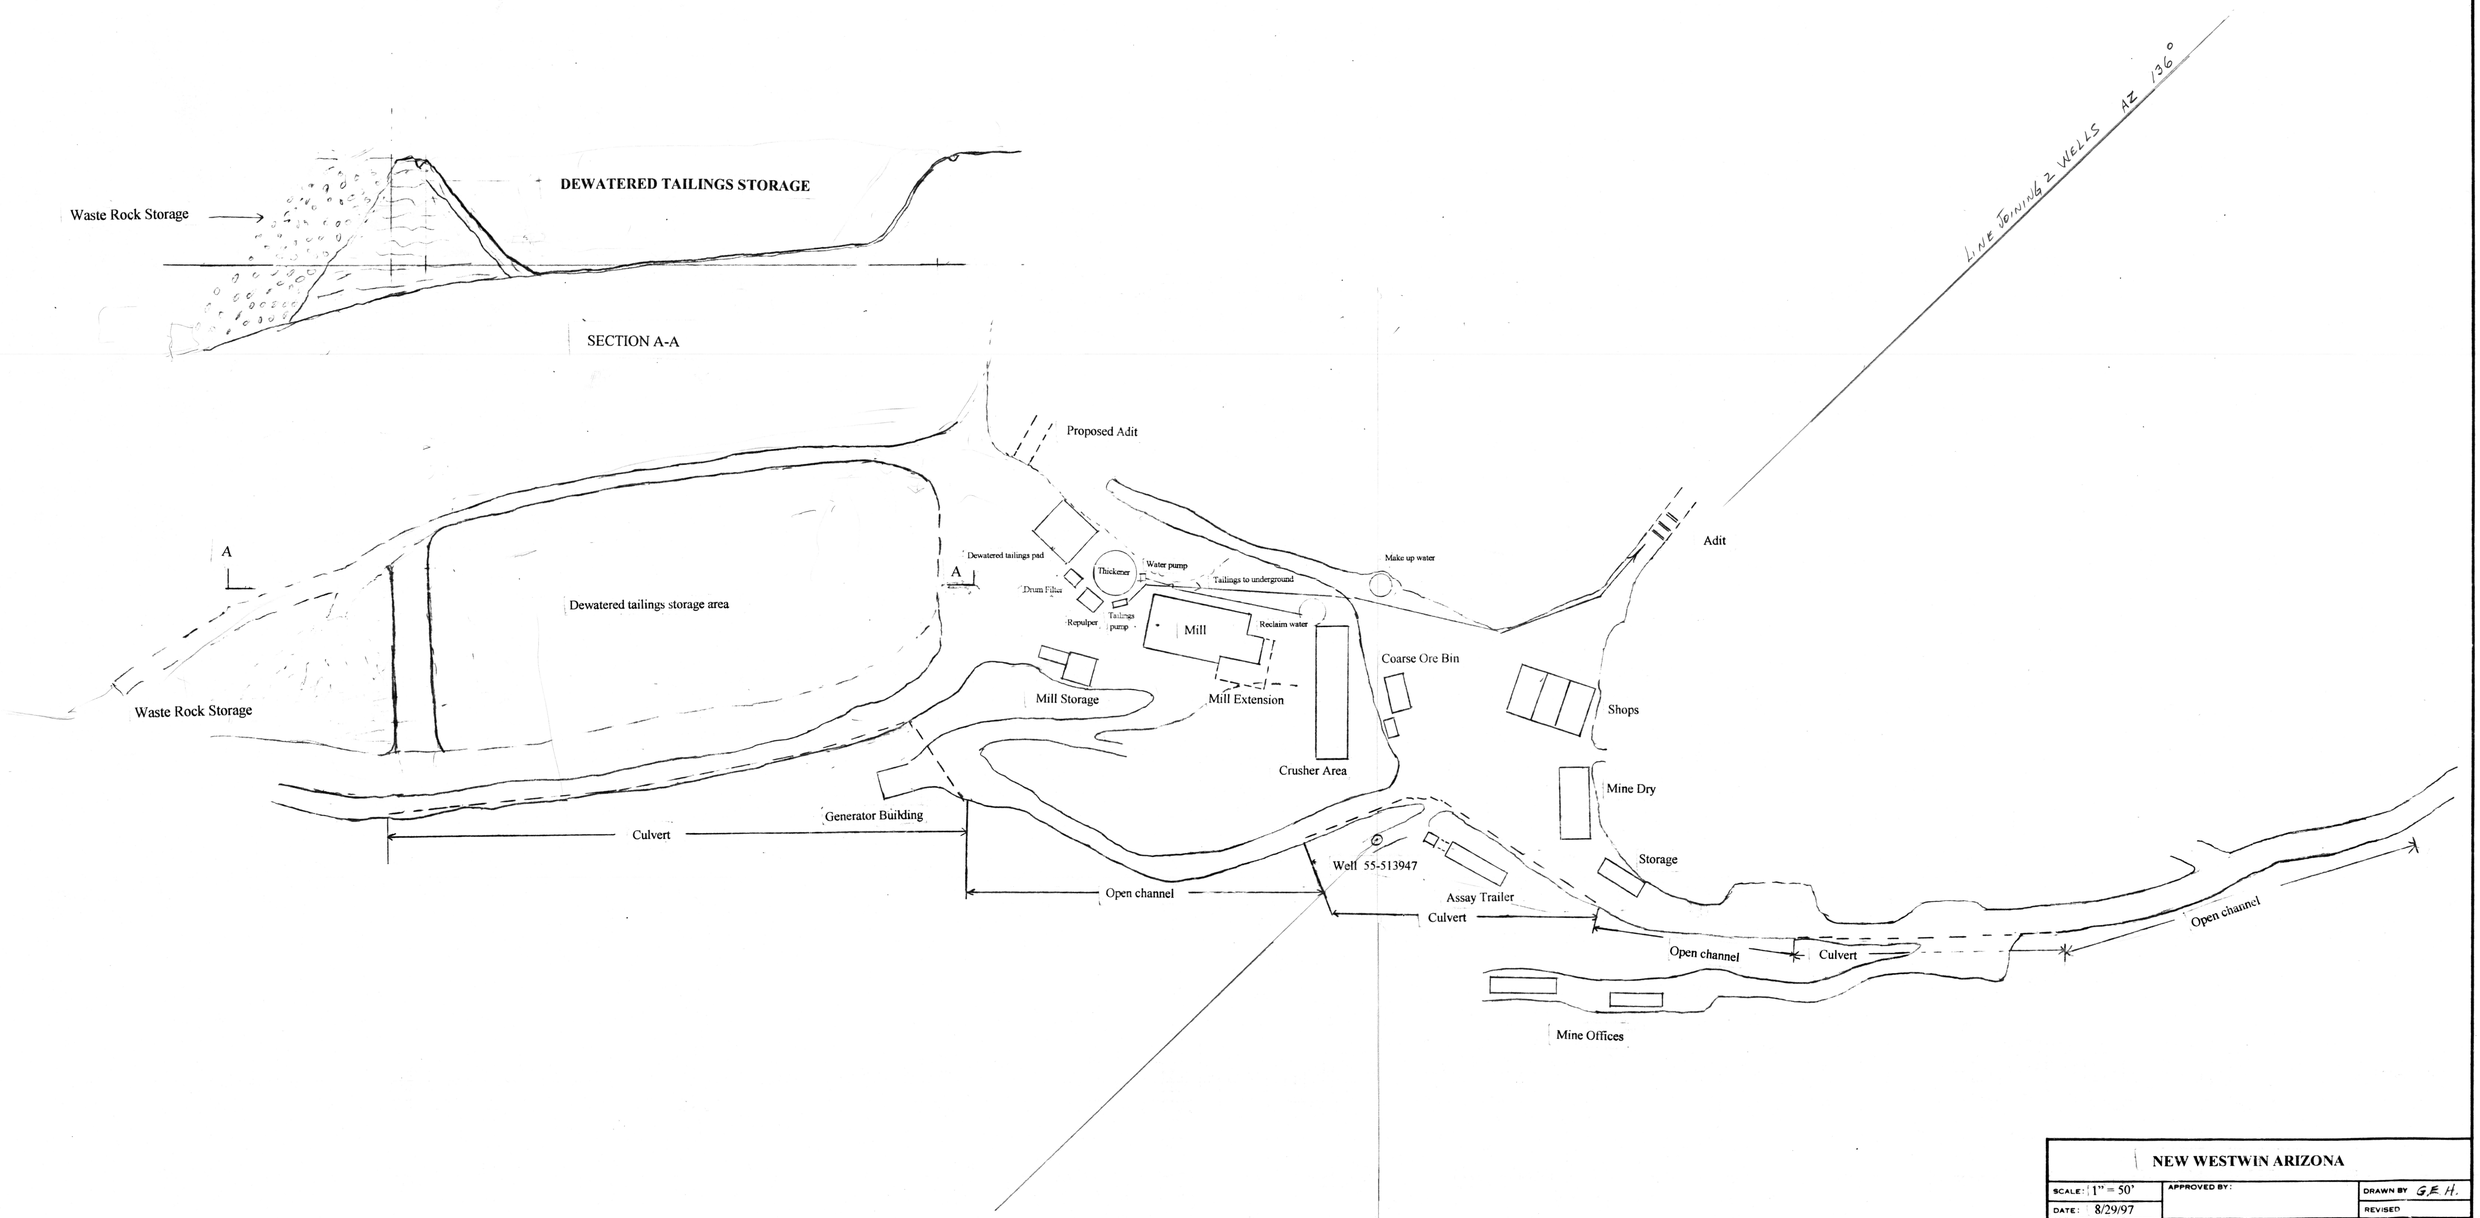

NEW WESTWIN ARIZONA		
SCALE: 1" = 50'	APPROVED BY:	DRAWN BY G.E.H.
DATE: 8/29/97		REVISED
PROPOSED SURFACE PLAN		
GLADIATOR MINE		DRAWING NUMBER

22 X 34 PRINTED ON NO. 1000H CLEARPRINT