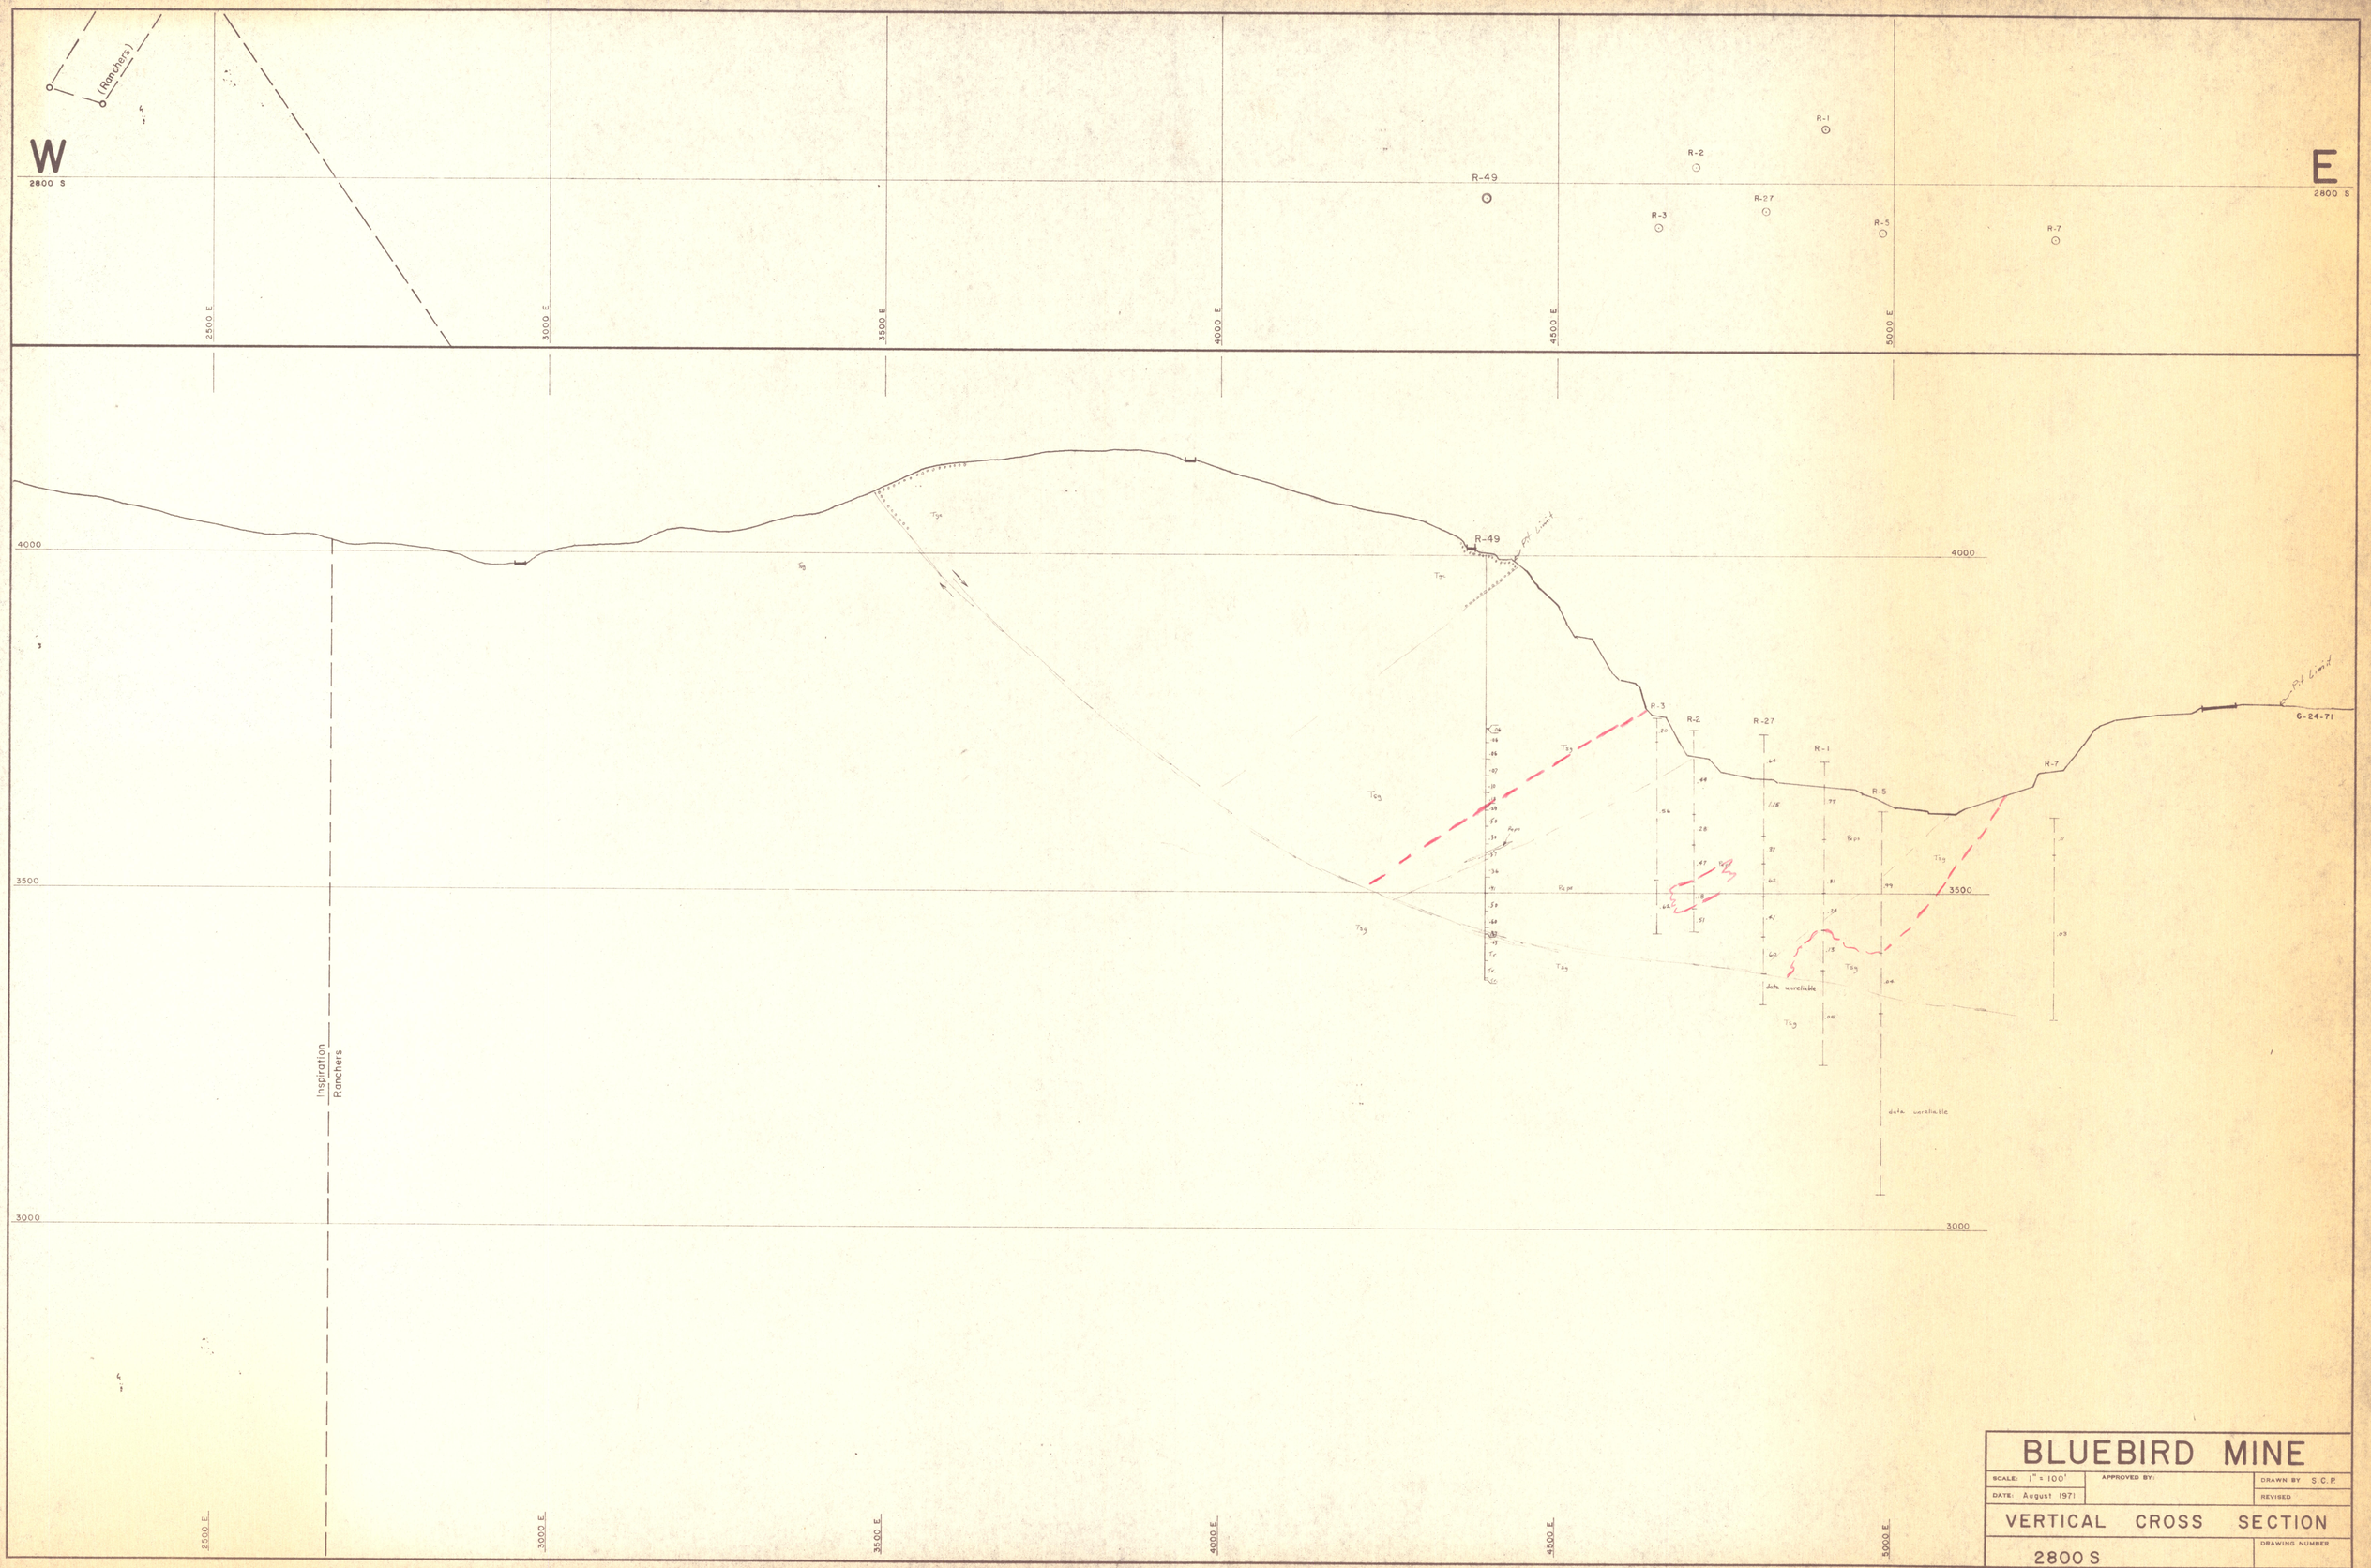

BLUEBIRD MINE

SCALE: 1" = 100'	APPROVED BY:	DRAWN BY S.C.P.
DATE: August 1971		REVISED
VERTICAL CROSS SECTION		
2800 S		DRAWING NUMBER