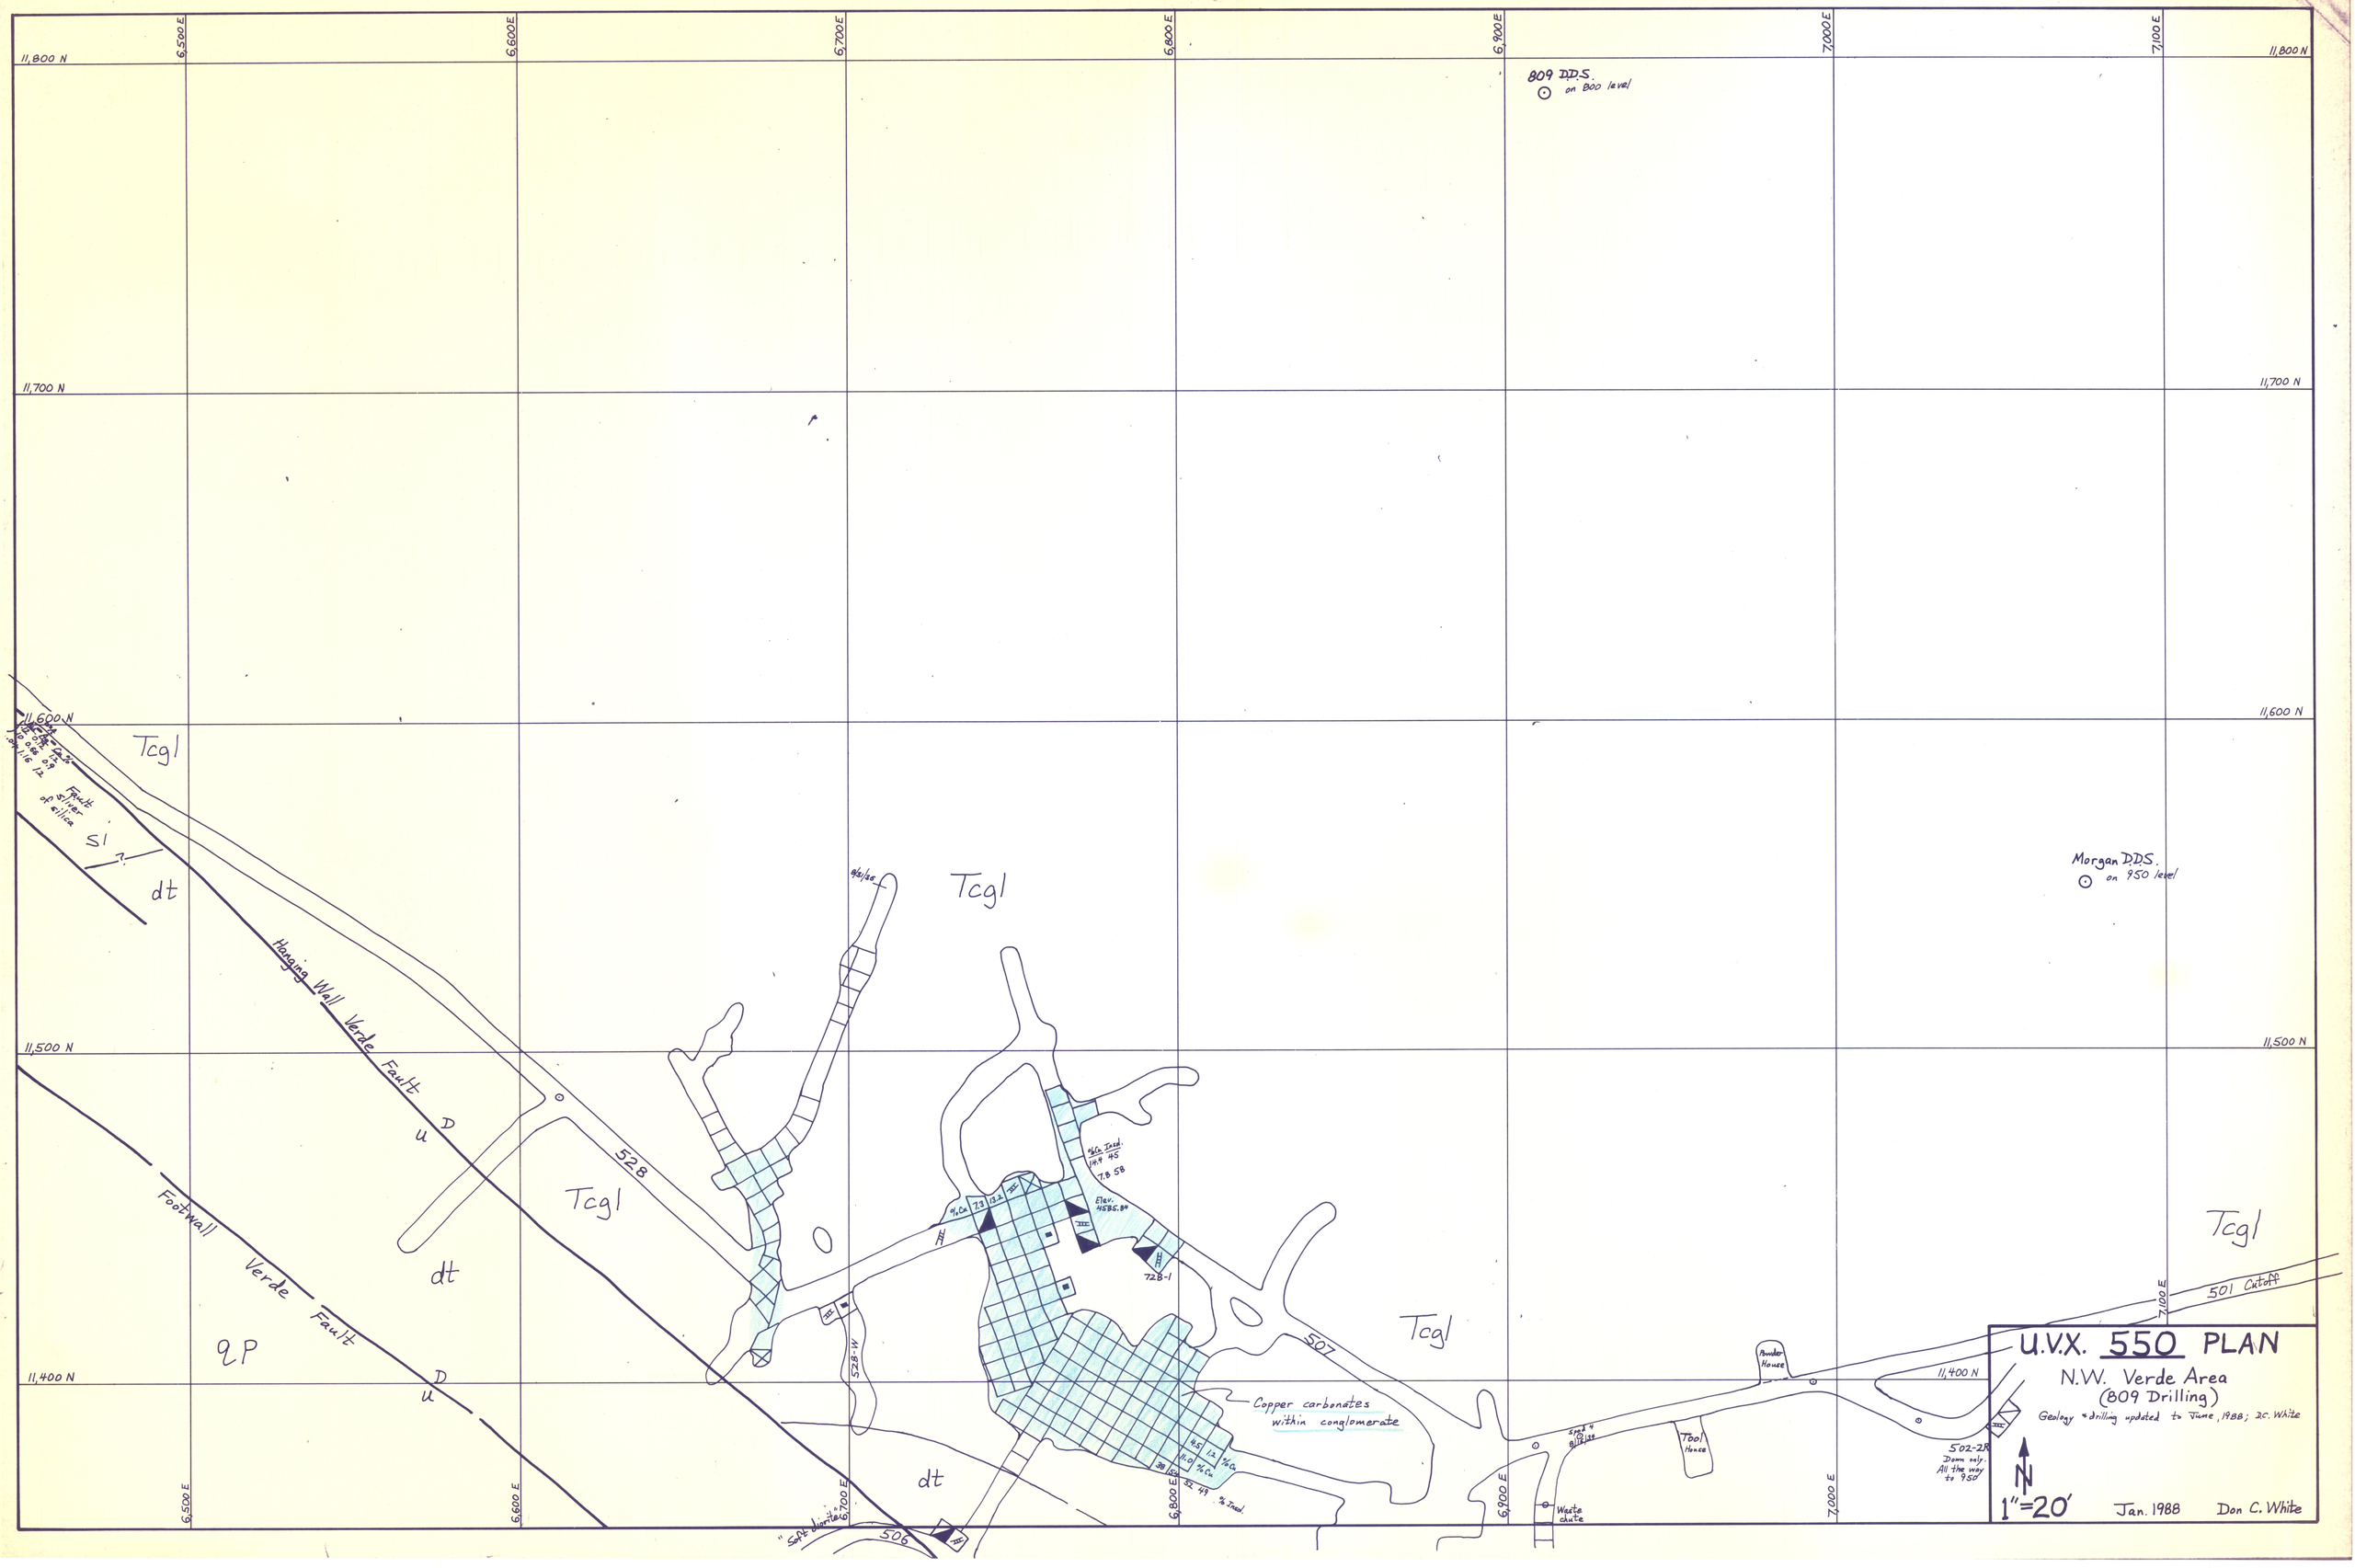
6,500 E
6,600 E
6,700 E
6,800 E
6,900 E
7,000 E
7,100 E
11,800 N
11,700 N
11,600 N
11,500 N
11,400 N
809 D.D.S.
on 800 level
Morgan D.D.S.
on 950 level
Tcgl
dt
qP
Fault silver & silica
Hanging Wall Verde Fault
Footwall Verde Fault
u D
528
528-W
507
506
501 Cutoff
Copper carbonates within conglomerate
Powder House
Tool House
Waste chute
502-2R
Dam w/y. All the way to 950'
U.V.X. 550 PLAN
N.W. Verde Area
(809 Drilling)
Geology & drilling updated to June, 1988; DC. White
N
1"=20'
Jan. 1988
Don C. White