100382

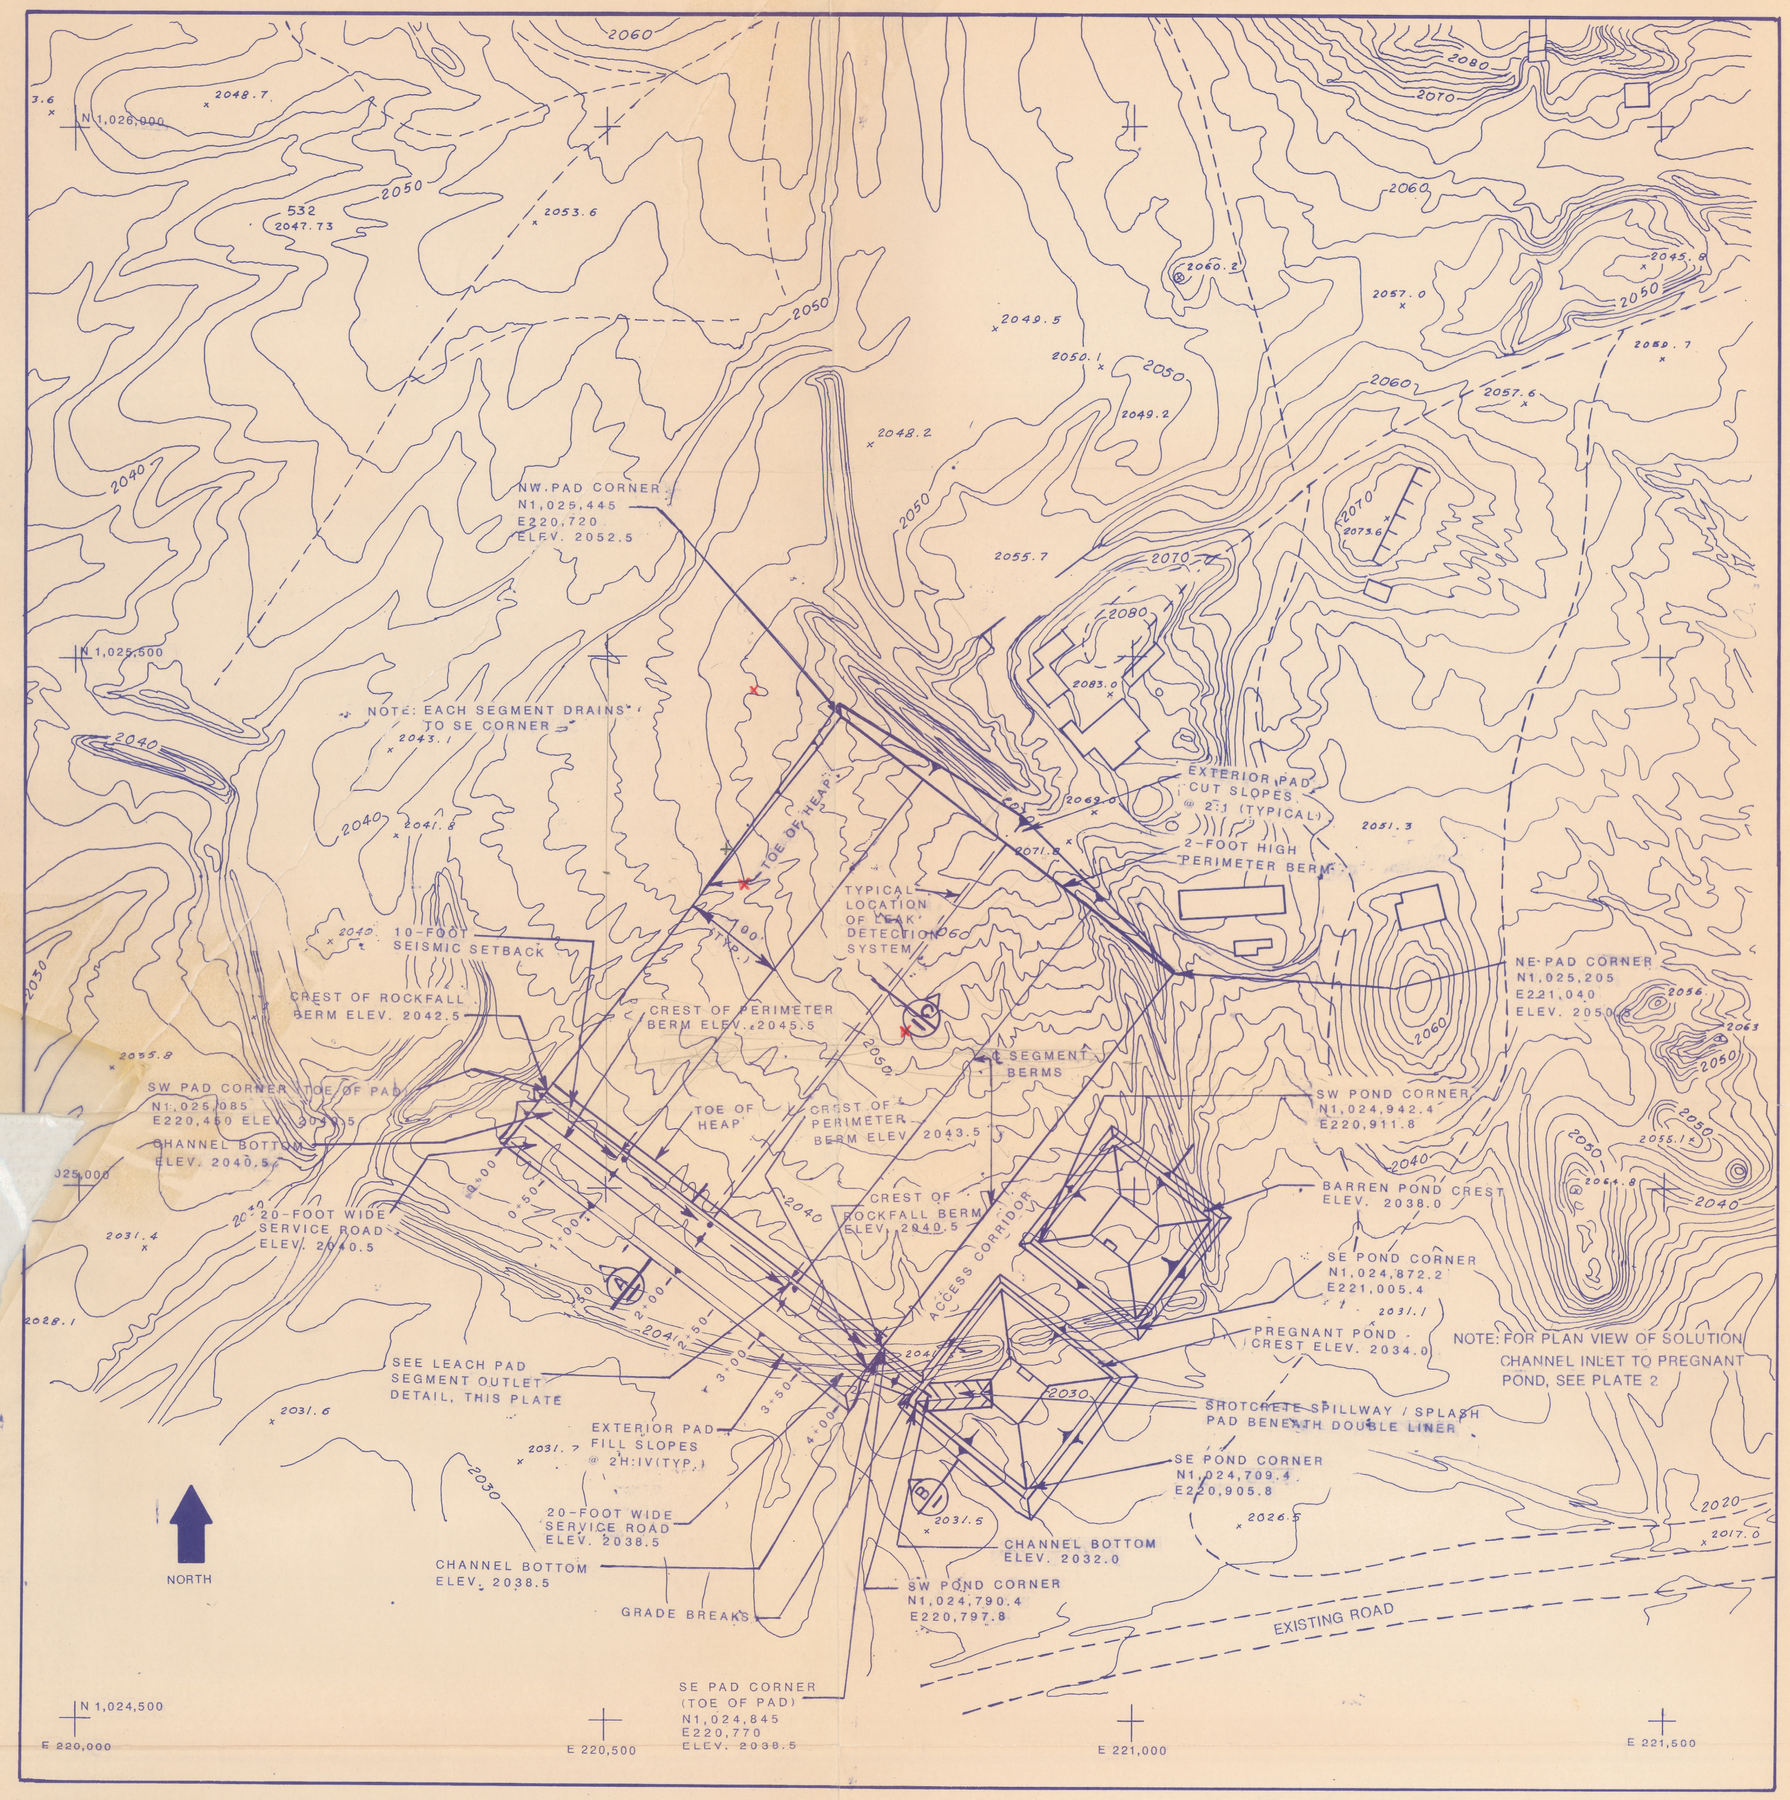

REFERENCE DRAWING: "TOPOGRAPHIC MAP OF TAILING AREA, VULTURE MINE", PREPARED FOR ZORTMAN MINING CO., AERIAL MAPPING CO., INC., PHOENIX, ARIZONA, DATED 12/3/82.

PLAN VIEW OF LEACH PAD & PONDS

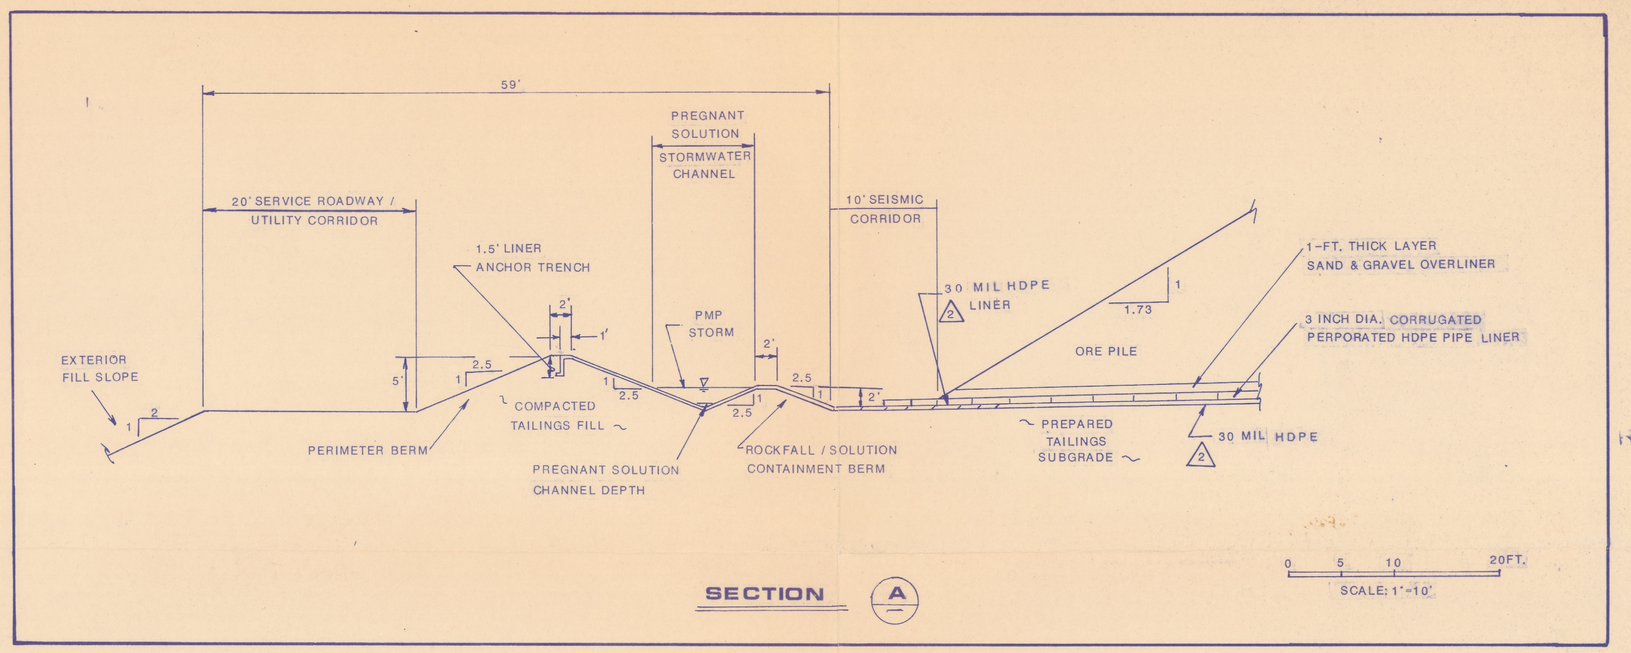

SECTION (A)

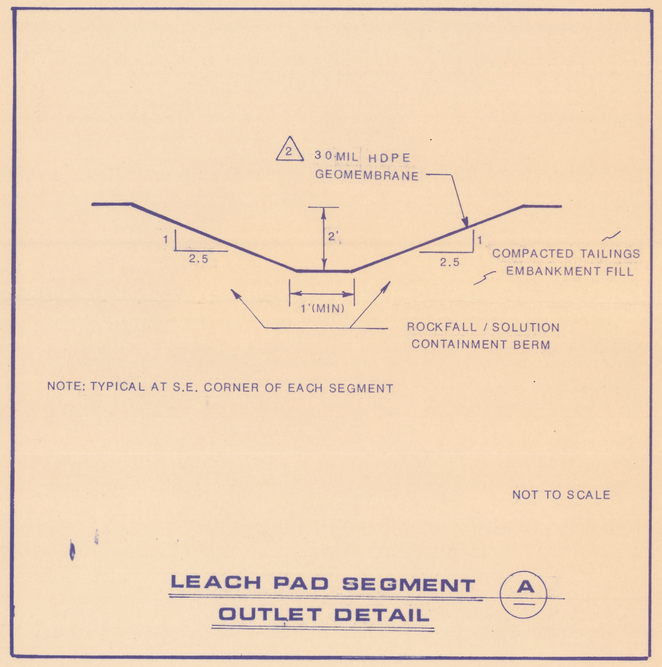

LEACH PAD SEGMENT OUTLET DETAIL (A)

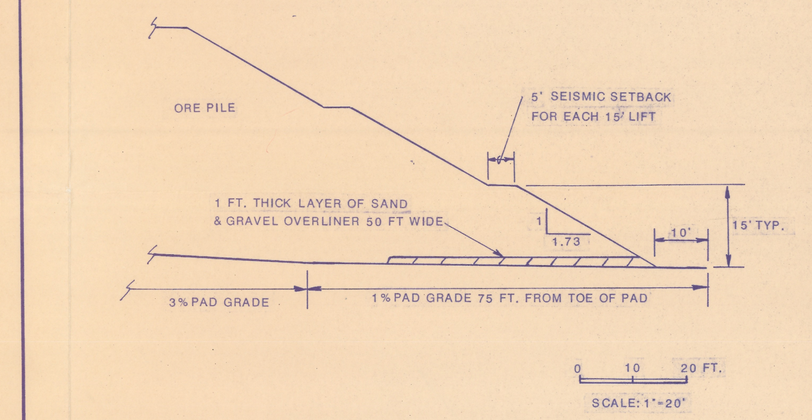

TYPICAL CROSS SECTION THROUGH LEACH PILE

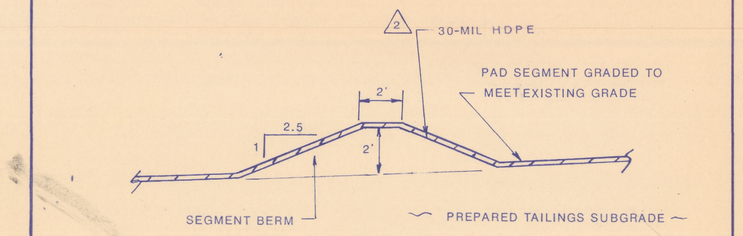

(1) SECTION (C)
TYPICAL CROSS SECTION THROUGH PAD SEGMENT BERM

NO.	DESCRIPTION	DATE
1	Revised Typical Cross Section (C)	3/7/88
2	Revised Pad & Ponds, Liner Details	3/31/88

REVISIONS

SERGENT, HAUSKINS & BECKWITH
CONSULTING GEOTECHNICAL ENGINEERS

LEACH PAD & POND LAYOUT DETAILS & TYPICAL SECTIONS VULTURE MINE PROJECT NEAR WICKENBURG, ARIZONA

JOB NO.	DATE	DESIGNED BY	DRAWN BY	CHECKED BY	PLATE NO
E87-220	10/87	NJL	CAW	LAH	1

L A Hansen 12/4/87