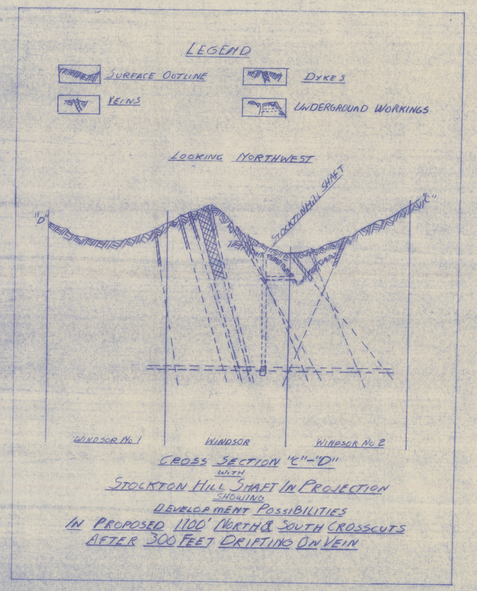

CROSS SECTION "C"-"D"
WITH
STOCKTON HILL SHAFT IN PROJECTION
SHOWING
DEVELOPMENT POSSIBILITIES
IN PROPOSED 1100' NORTH & SOUTH CROSSCUTS
AFTER 300 FEET DRIFTING ON VEIN

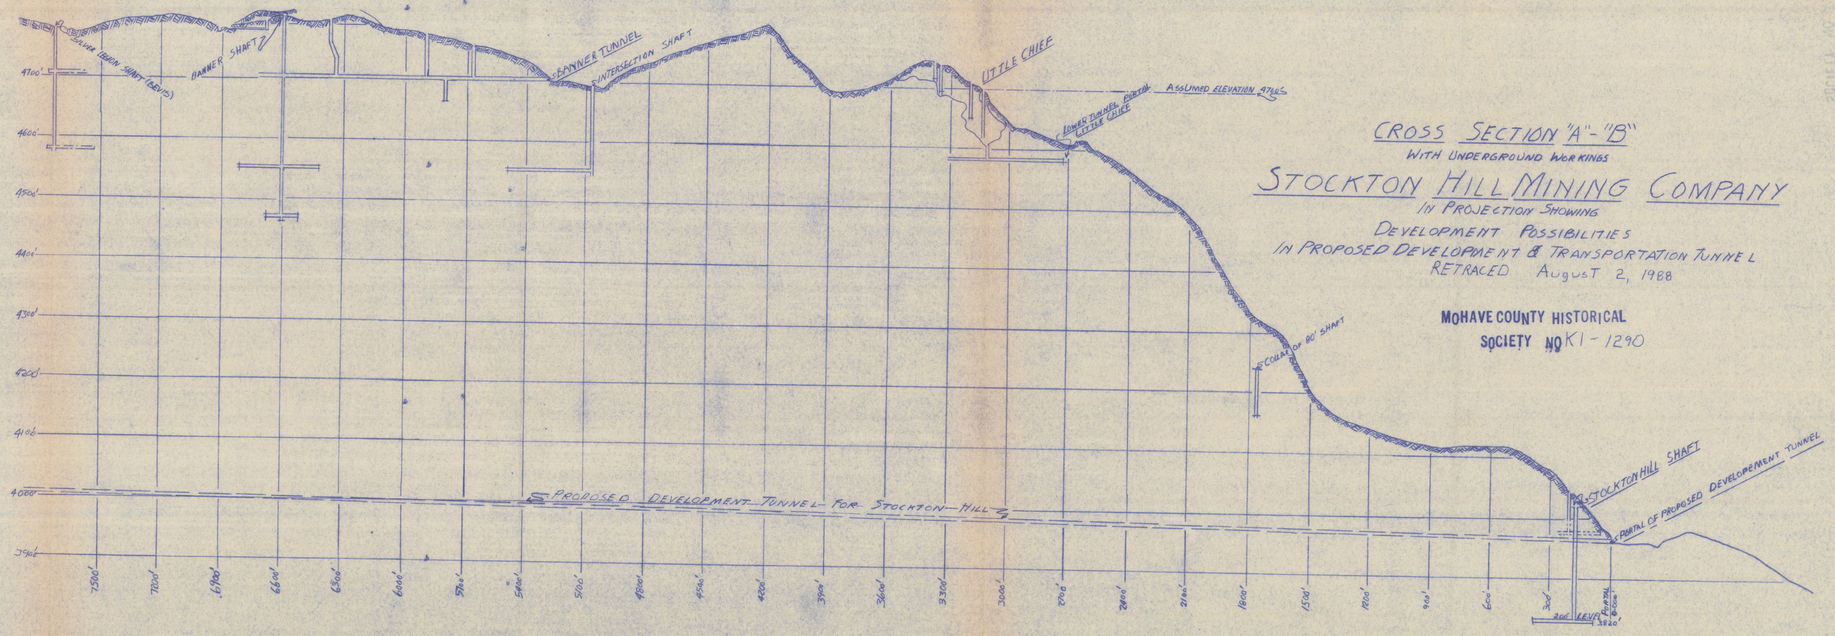

CROSS SECTION "A"-"B"
WITH UNDERGROUND WORKINGS
STOCKTON HILL MINING COMPANY
IN PROJECTION SHOWING
DEVELOPMENT POSSIBILITIES
IN PROPOSED DEVELOPMENT & TRANSPORTATION TUNNEL
RETRACED August 2, 1988

MOHAVE COUNTY HISTORICAL
SOCIETY NO K1-1290

ADMR 0278-005