ADMMR 0278-D13

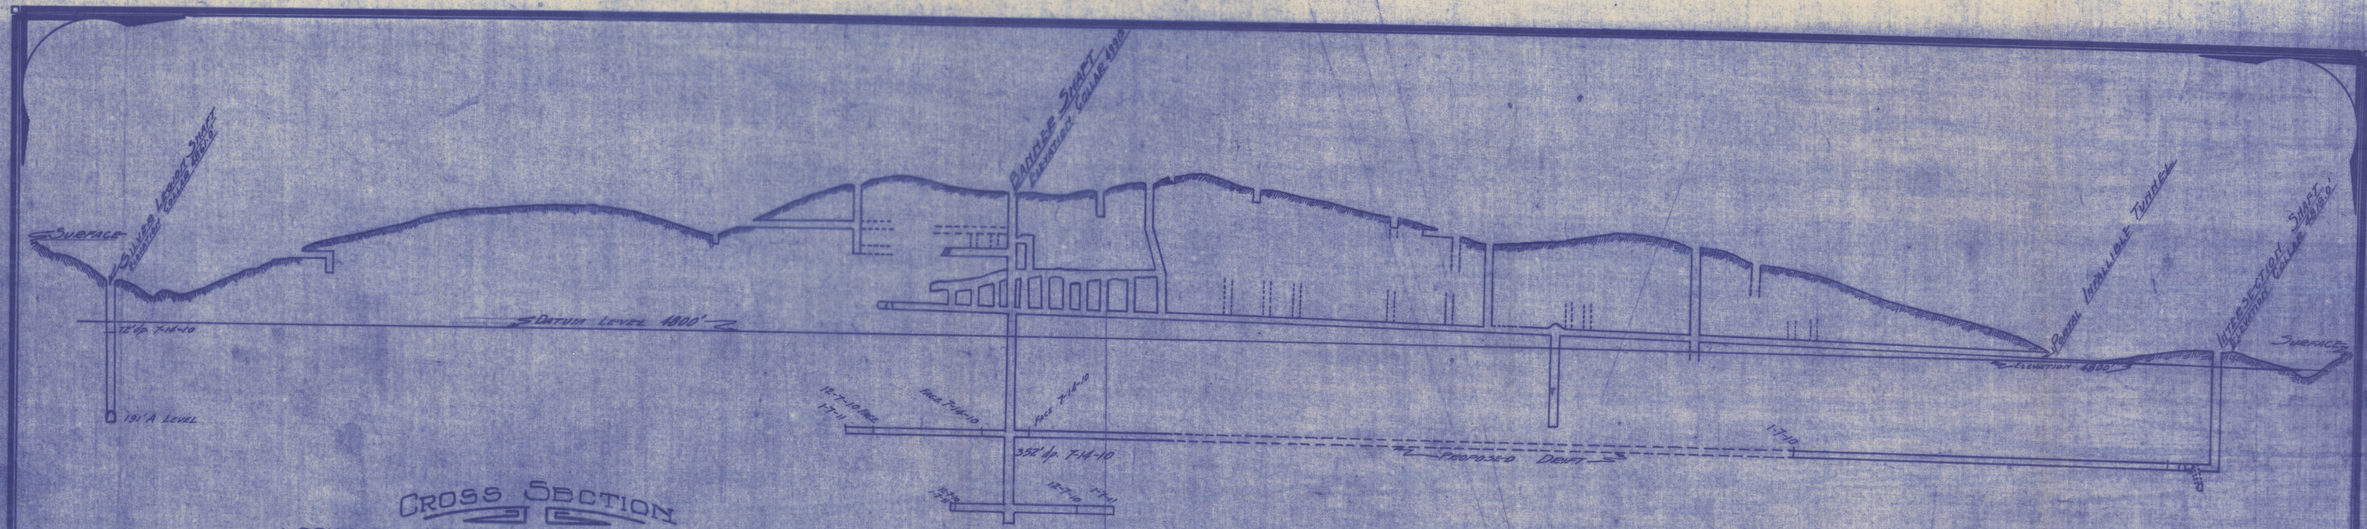

CROSS SECTION

LOOKING NORTHWEST ALONG BANNER VEIN

THRU SILVER LEGION: BANNER AND INTERSECTION SHAFTS

COMSTOCK SILVER MINING Co.

STOCKTON HILL SECTION OF THE WALLAPAI MINING DISTRICT

MOHAVE COUNTY ARIZONA

SCALE: 1 INCH = 100 FEET

FILED BY
E. ROSS HOUSHOLDER
REGISTERED MINING ENGINEER
KINGMAN, ARIZ.
1925