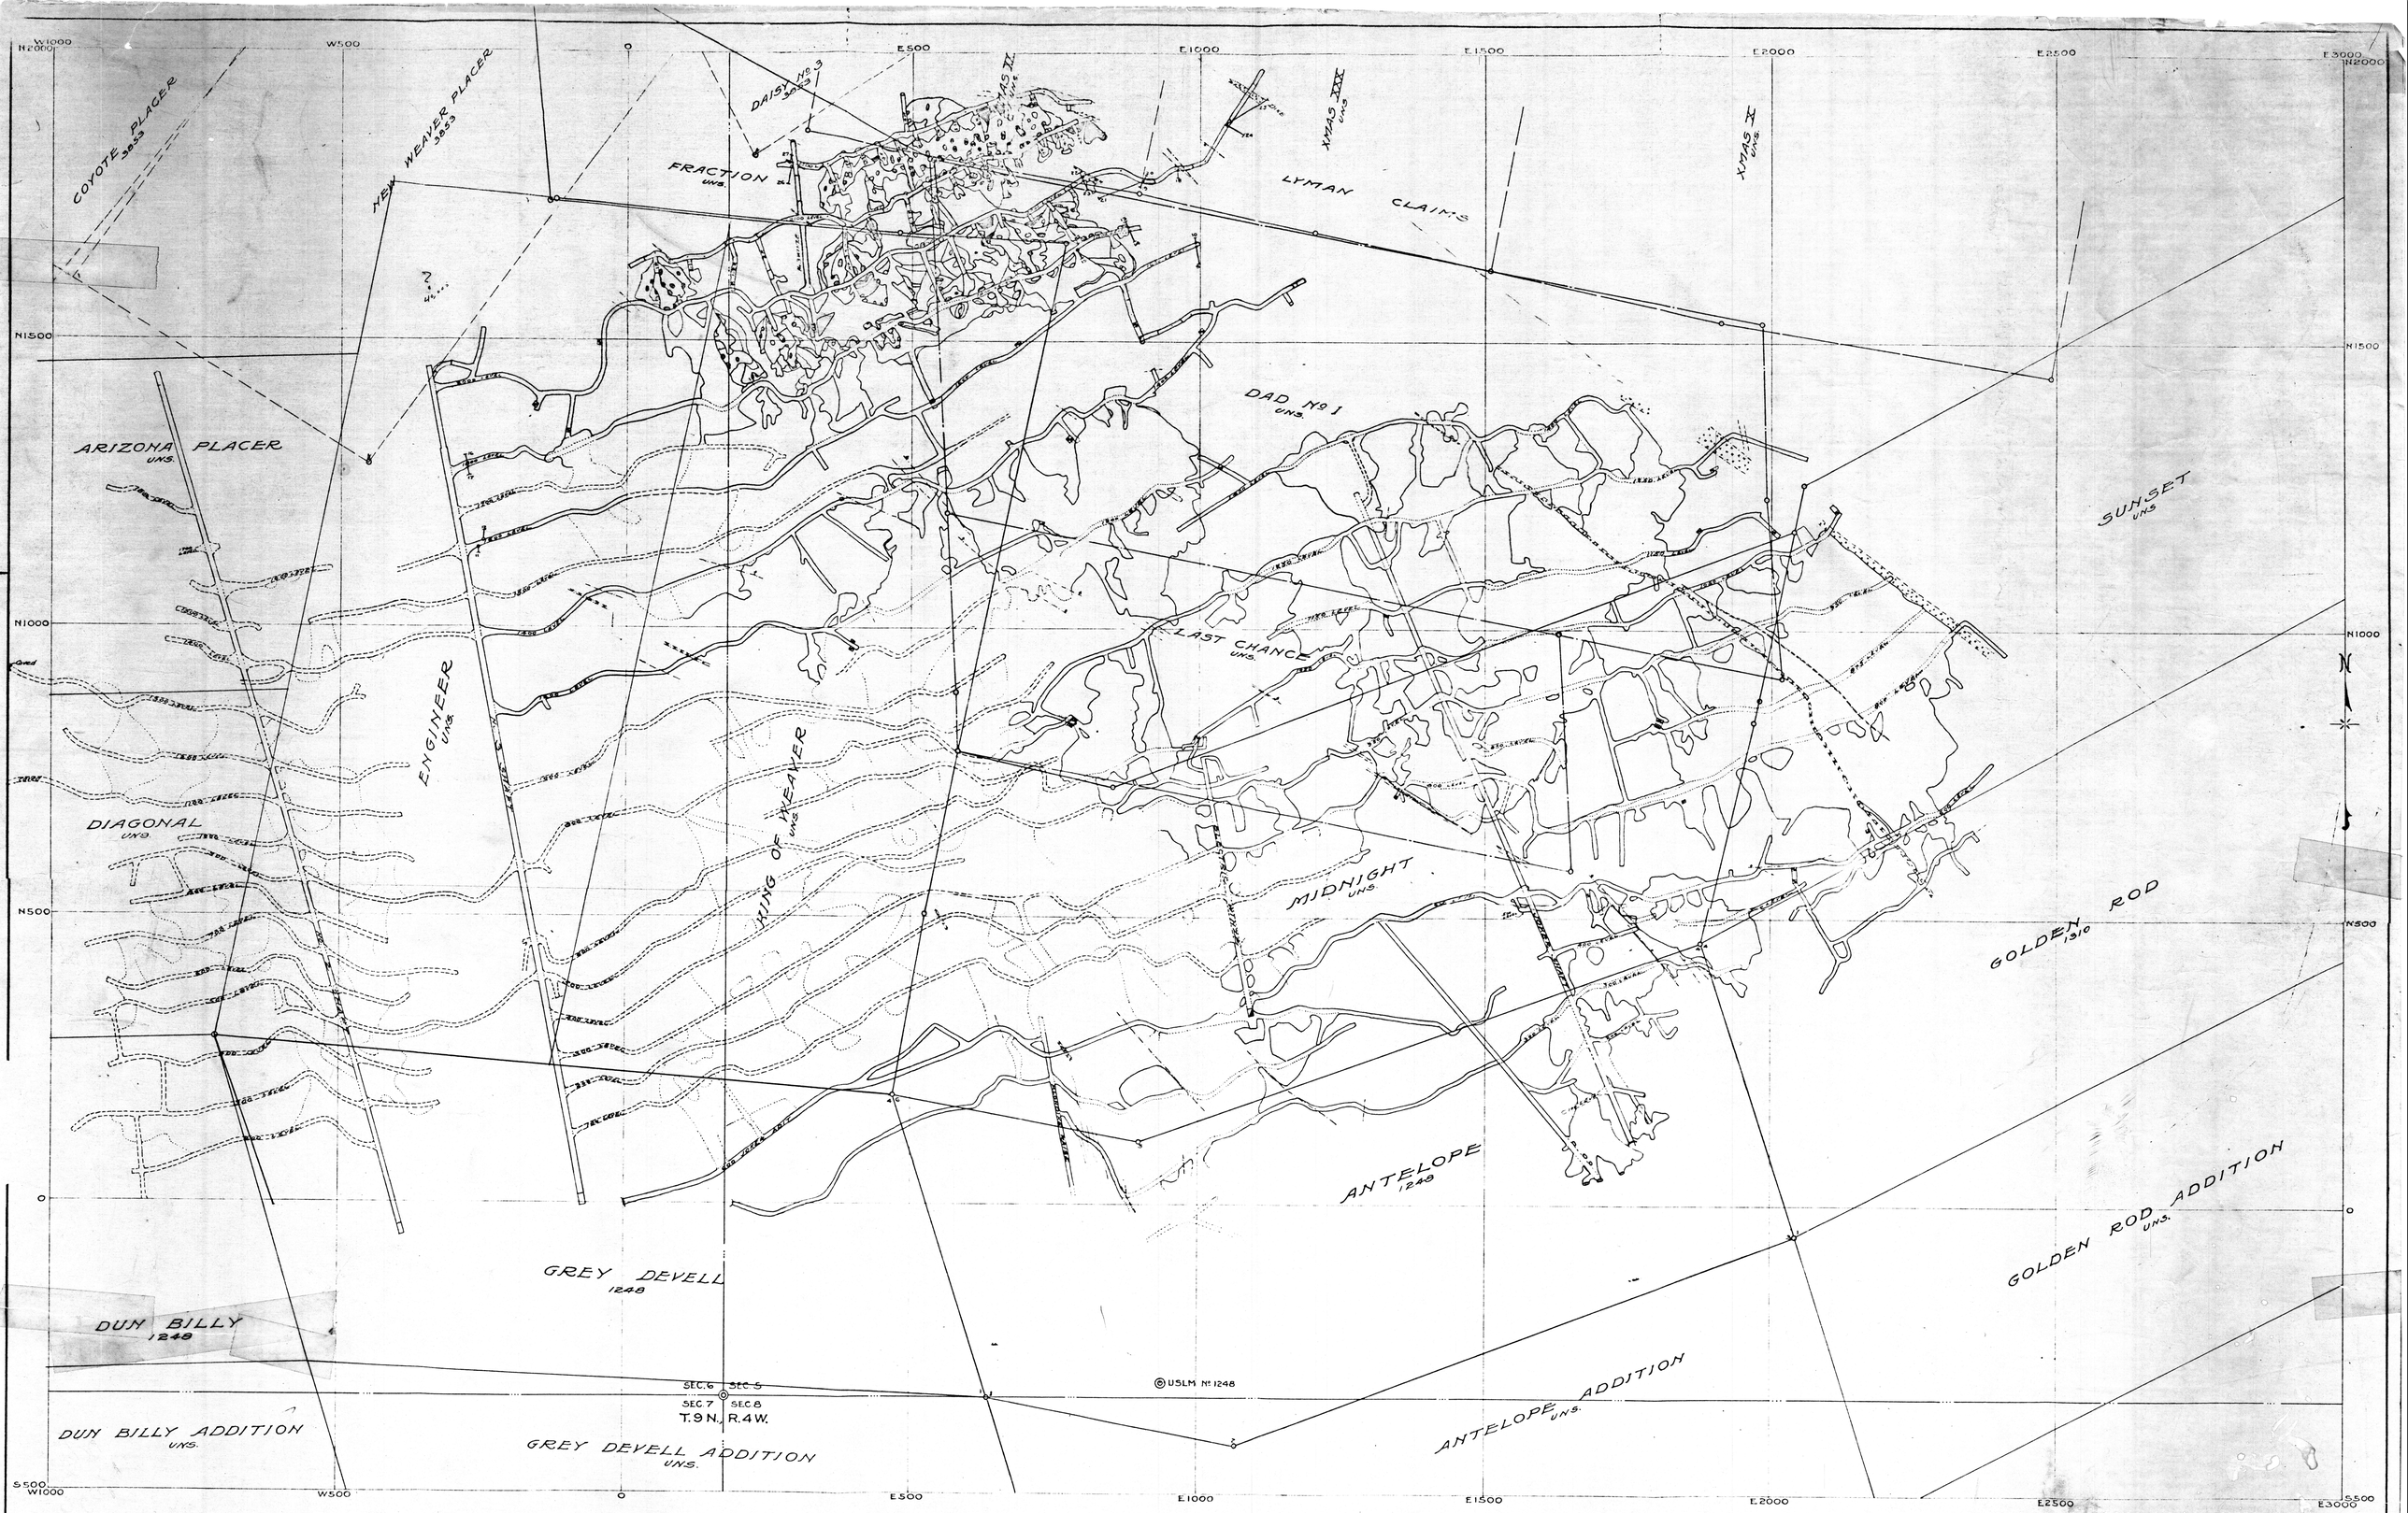

OCTAVE MINE

OCTAVE, ARIZONA

PLAN OF WORKINGS

Scale 1" = 100'

DWG. O-39

DATE SEPT. 1. 1942