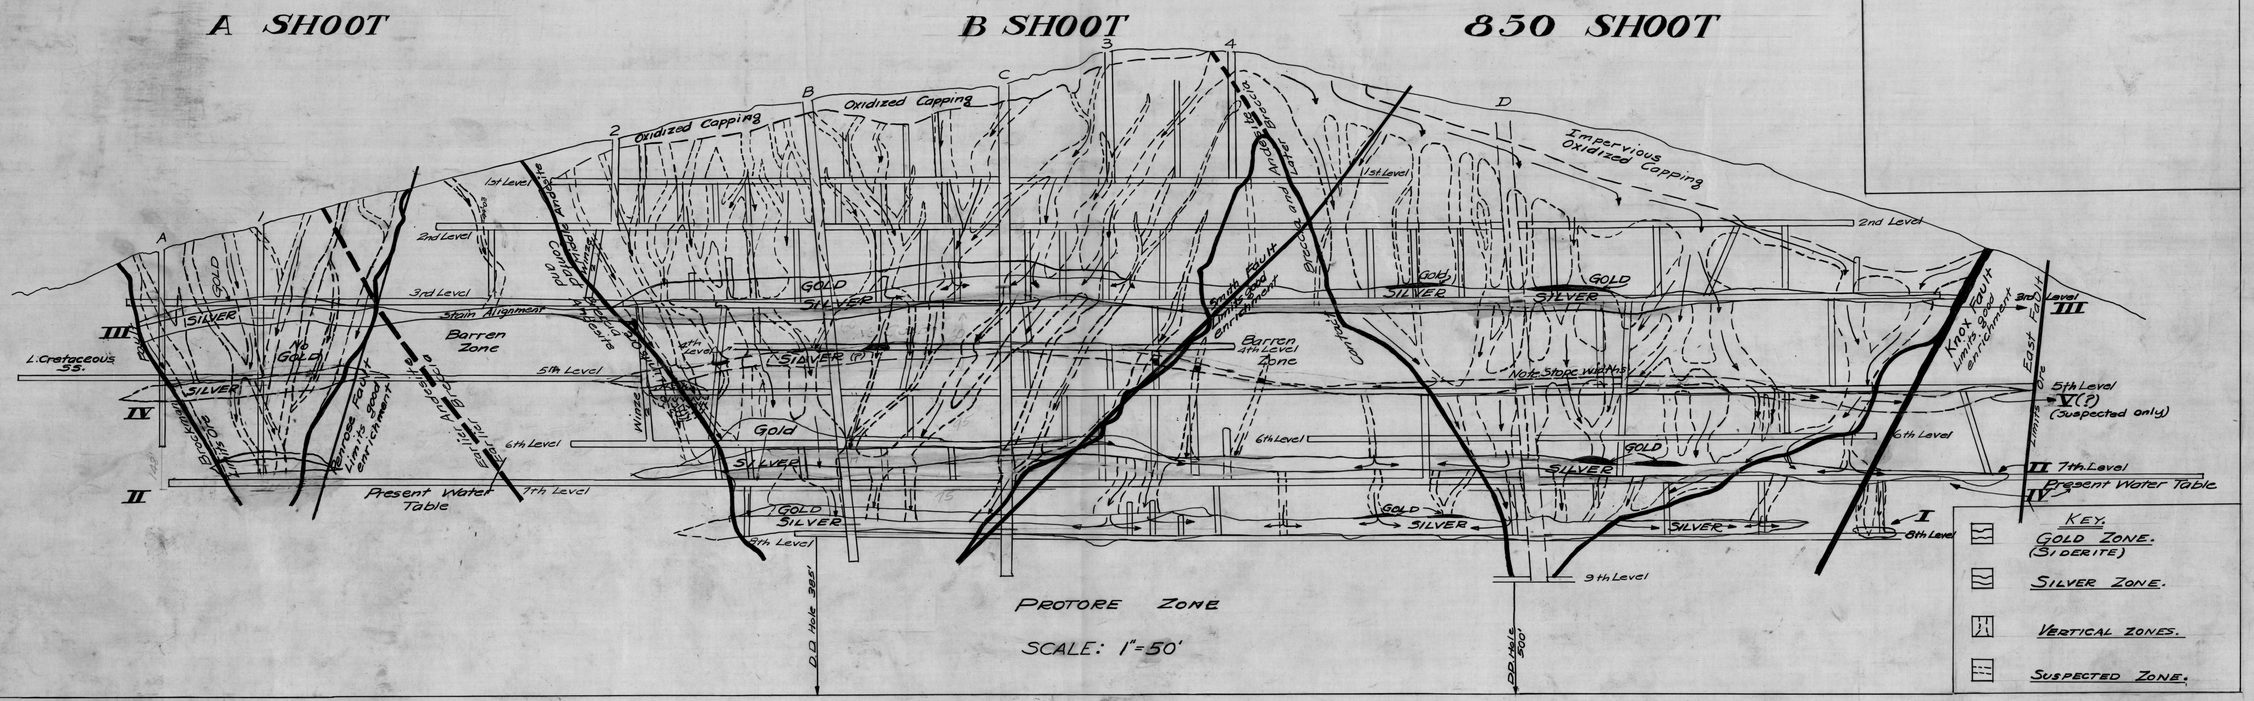COMPOSITE LONGITUDINAL SECTION OF MAIN VEIN ENRICHMENT ZONES