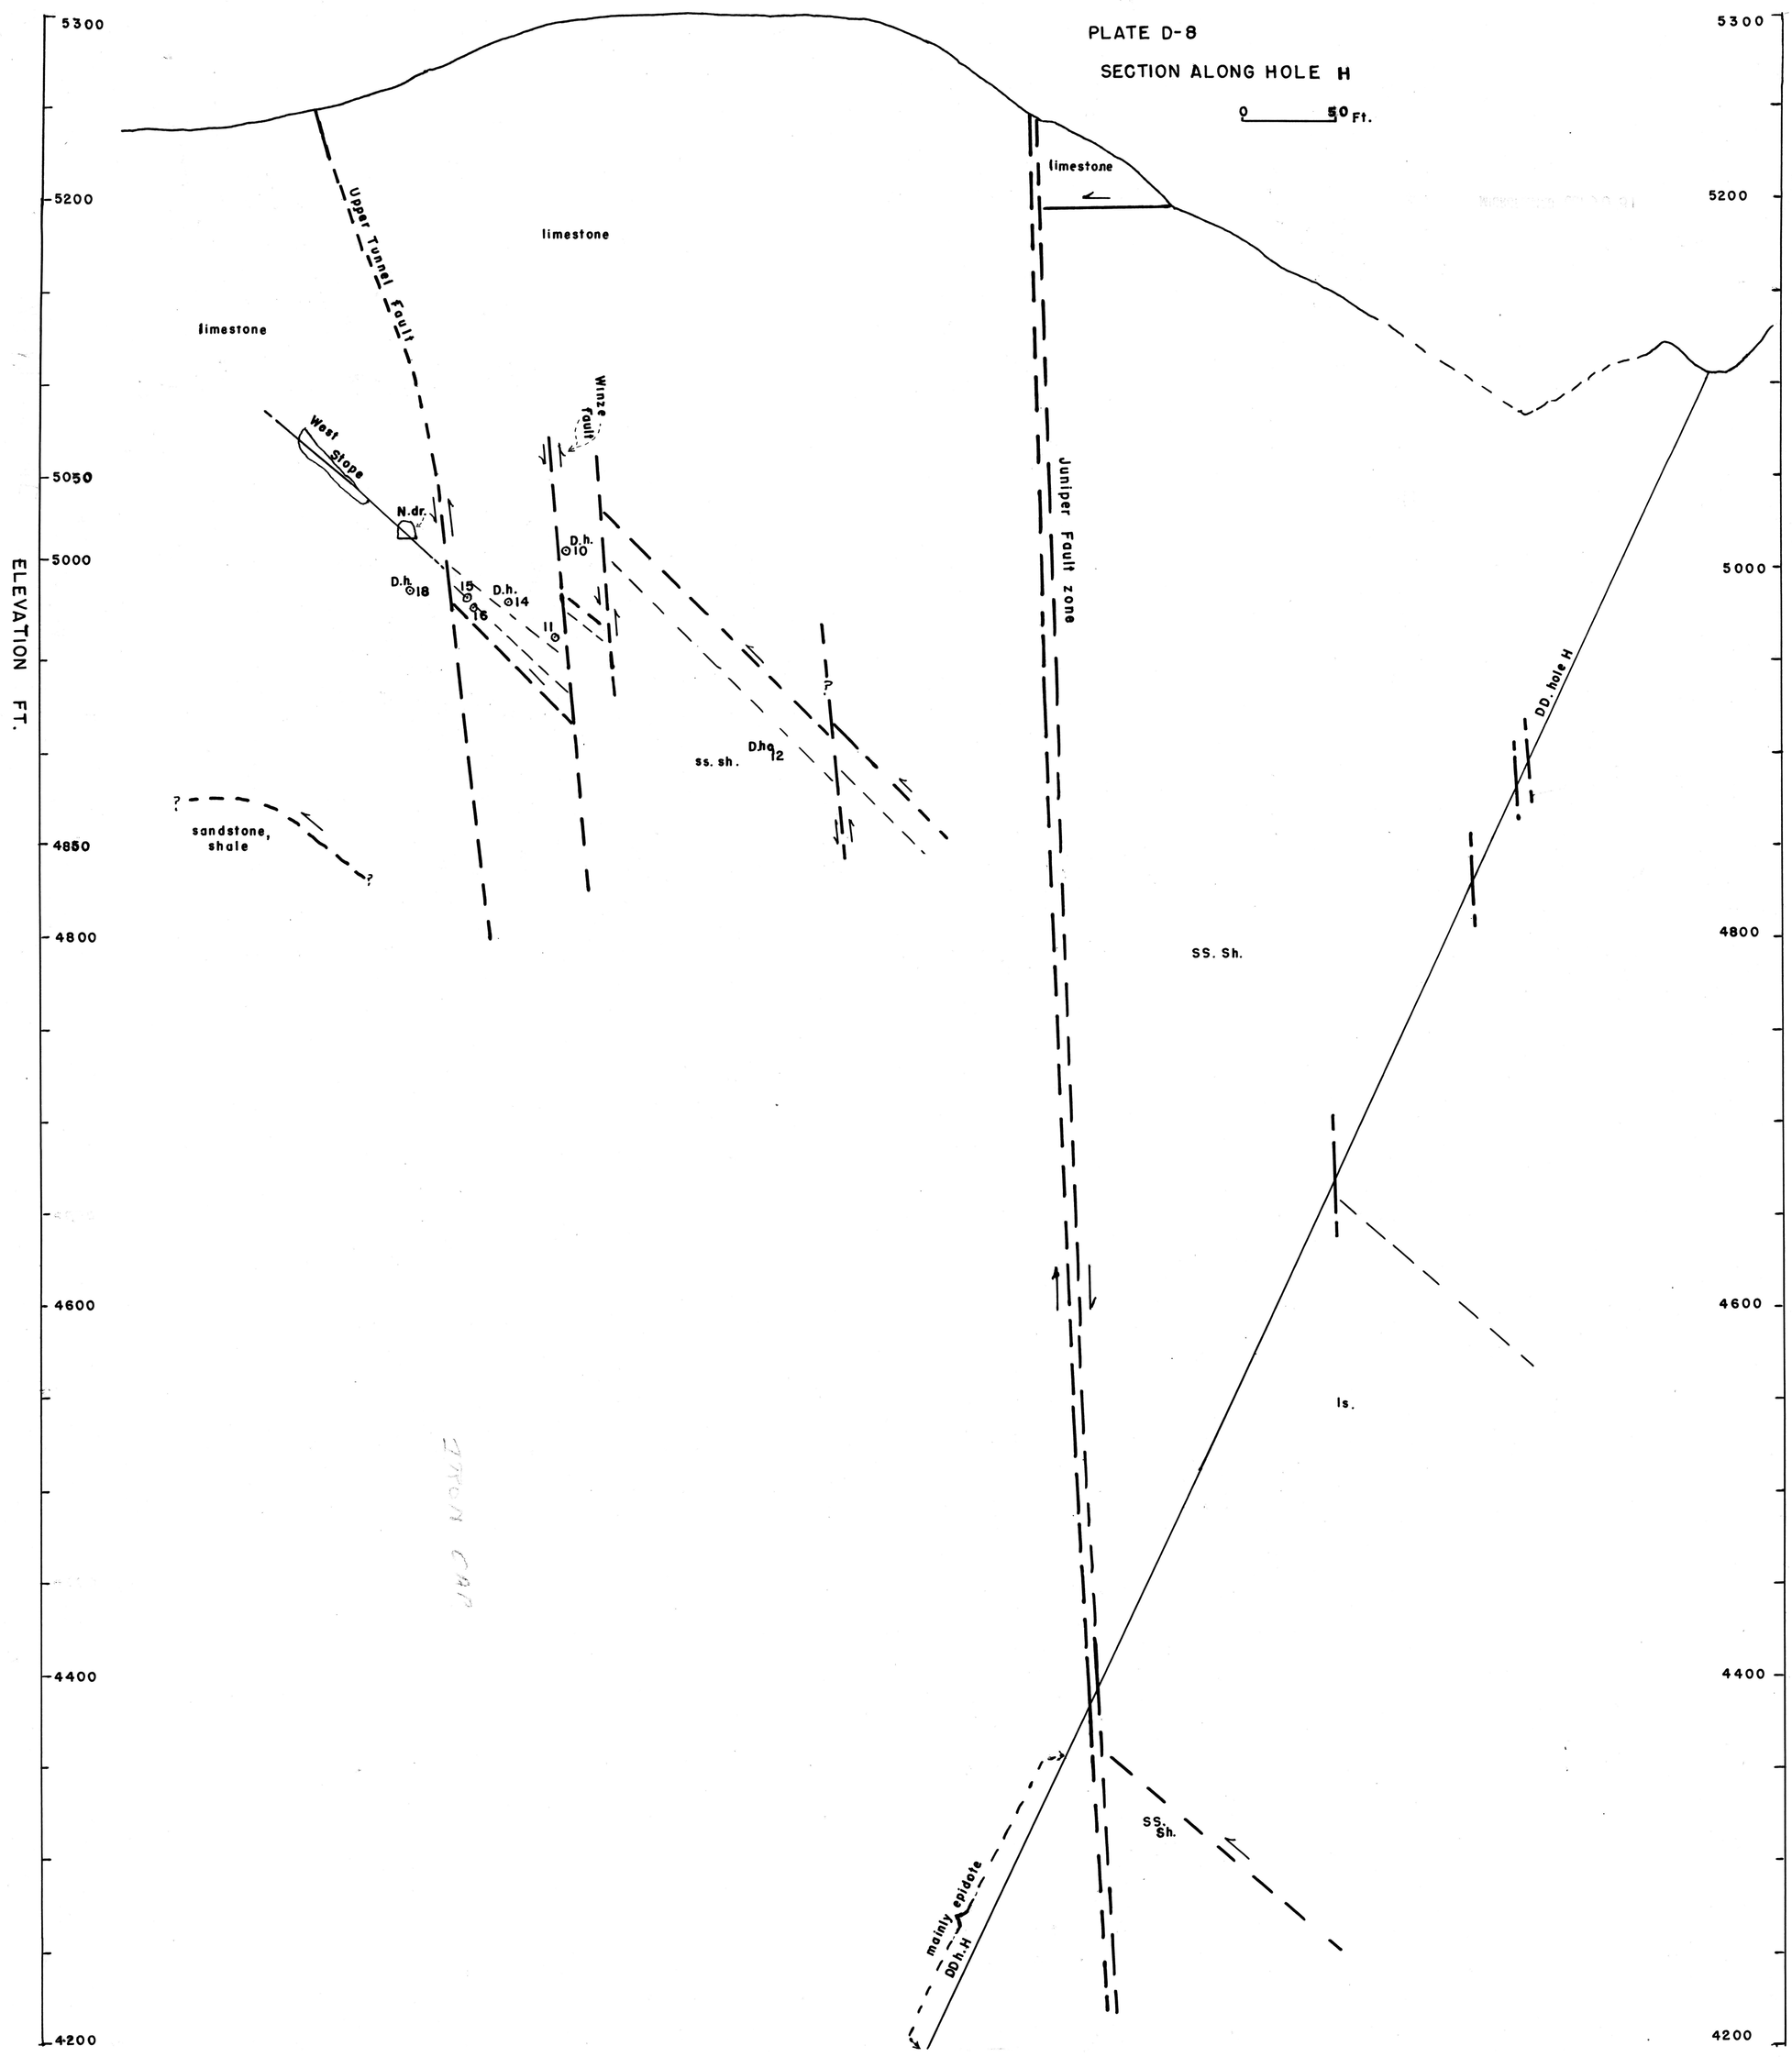
PLATE D-8
SECTION ALONG HOLE H
0 50 Ft.
ELEVATION FT.
5300
5200
5050
5000
4850
4800
4600
4400
4200
limestone
limestone
limestone
Upper Tunnel Fault
West Stope
N.dr.
Winze fault
D.h. 10
D.h. 18
15
16
D.h. 14
11
ss. sh.
D.h. 12
sandstone, shale
Juniper Fault zone
SS. Sh.
DD. hole H
ls.
SS. Sh.
mainly epidote
DD h. H