FIG. 10

PLAN & SECTIONS SHOWING A SCHEME FOR EXPLORING A
1600-FOOT STRIKE LENGTH OF THE ORE BED AT TWO HORIZONS,
REQUIRING ABOUT 5000 FEET OF VERTICAL DIAMOND DRILLING

PLAN SHOWING ORE BED CONTOURS & DRILL HOLE COLLARS
1" = 100'

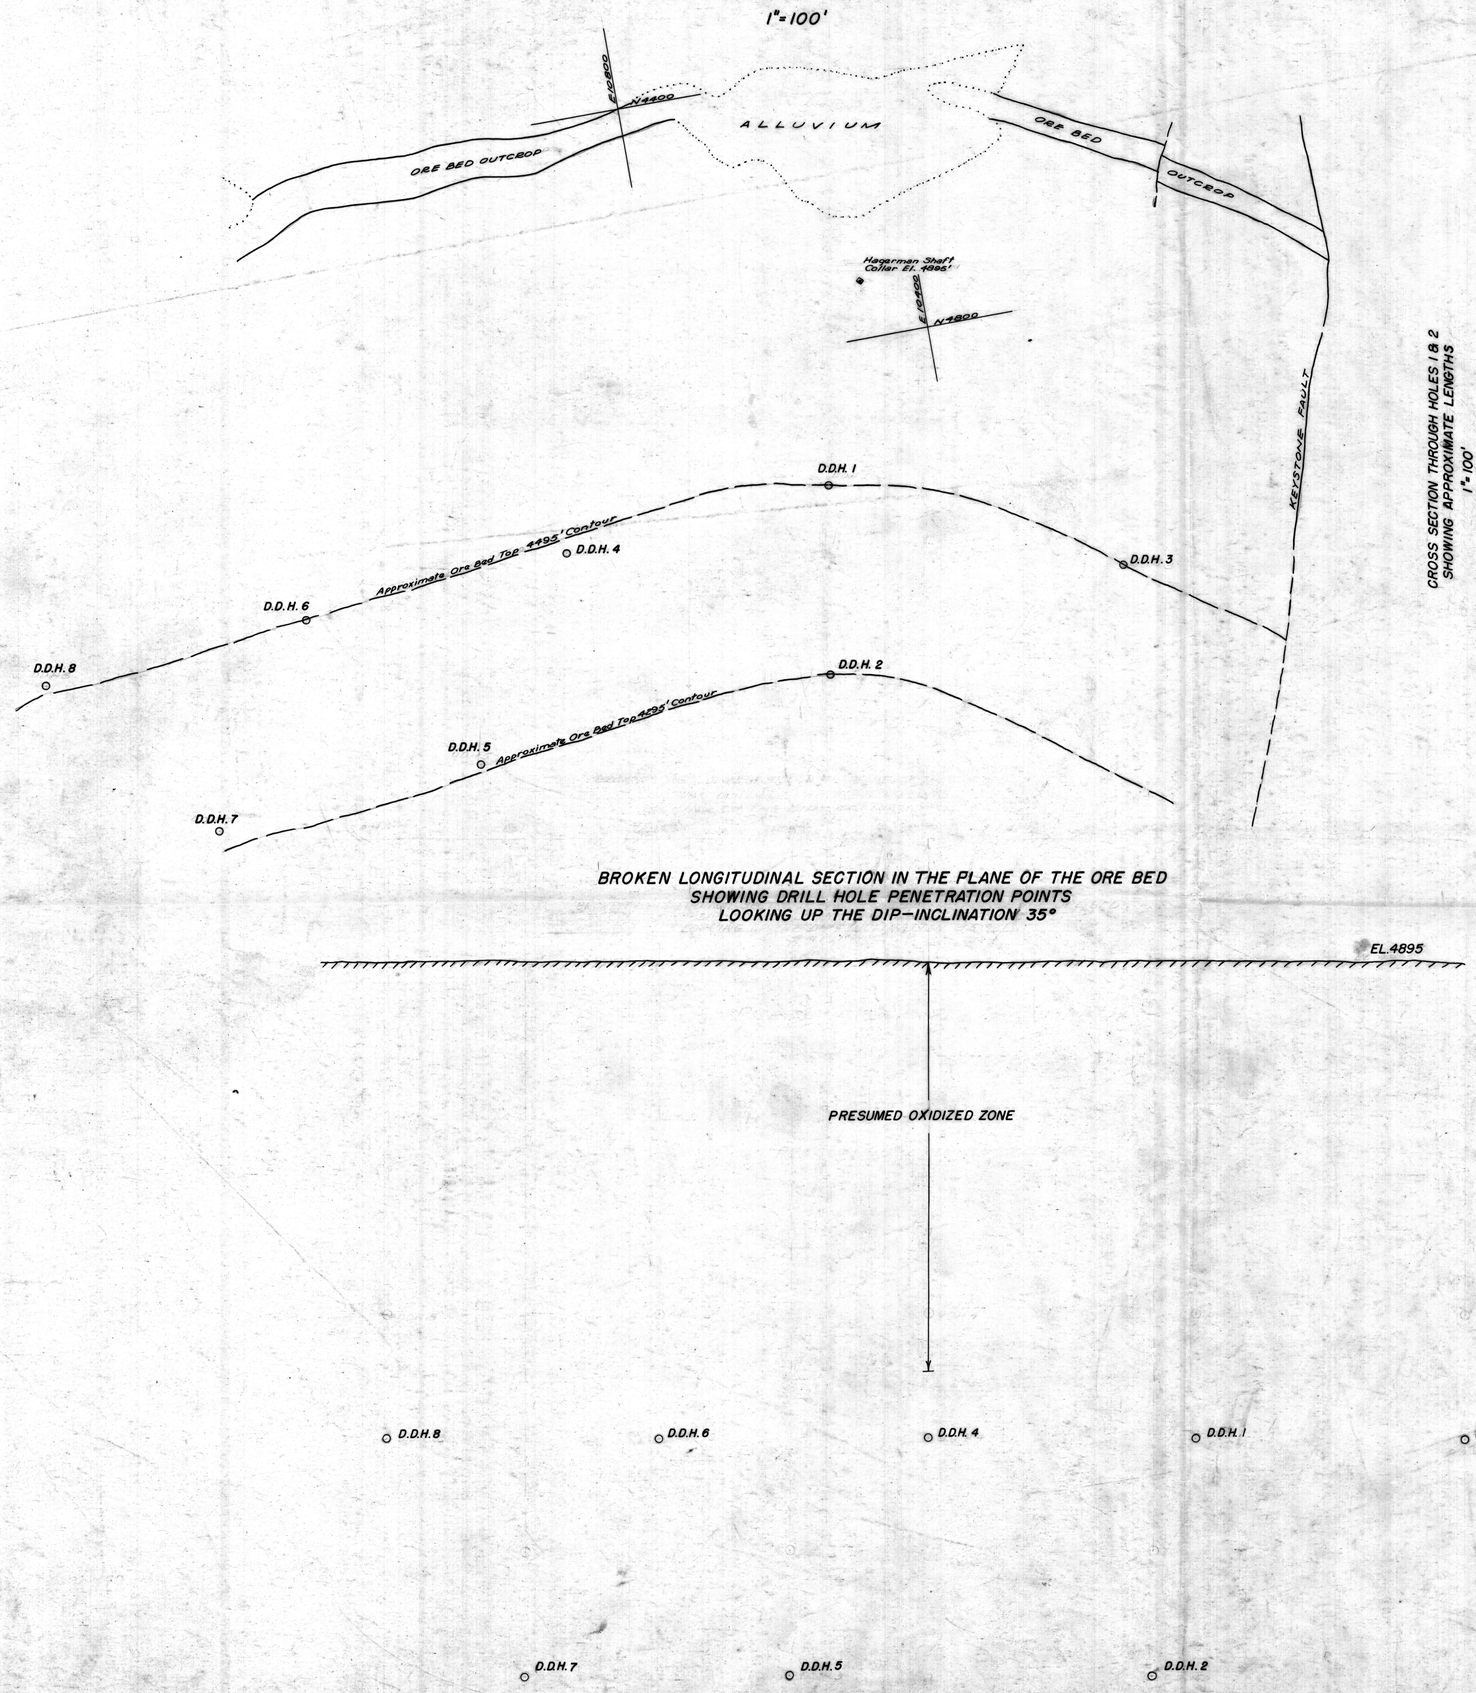

CROSS SECTION THROUGH HOLES 1 & 2
SHOWING APPROXIMATE LENGTHS
1" = 100'

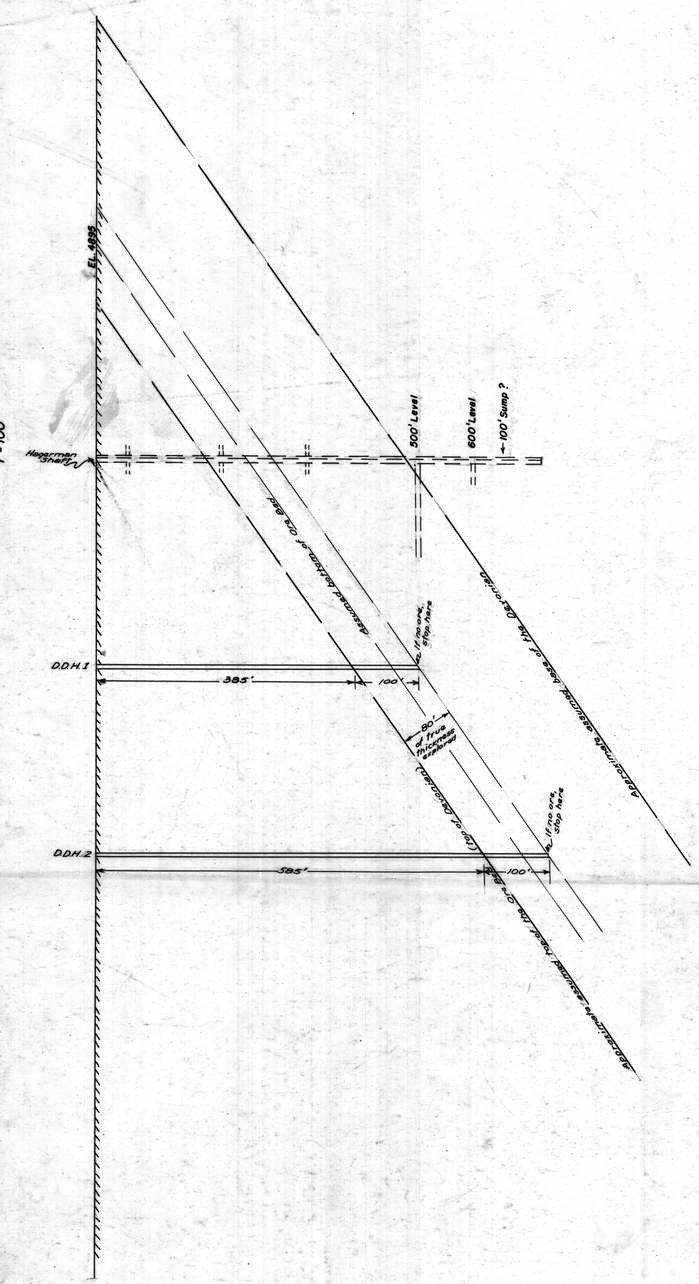

KEYSTONE & CORONADO COPPER, ST. GEORGE CLAIM—COCHISE COUNTY, ARIZONA