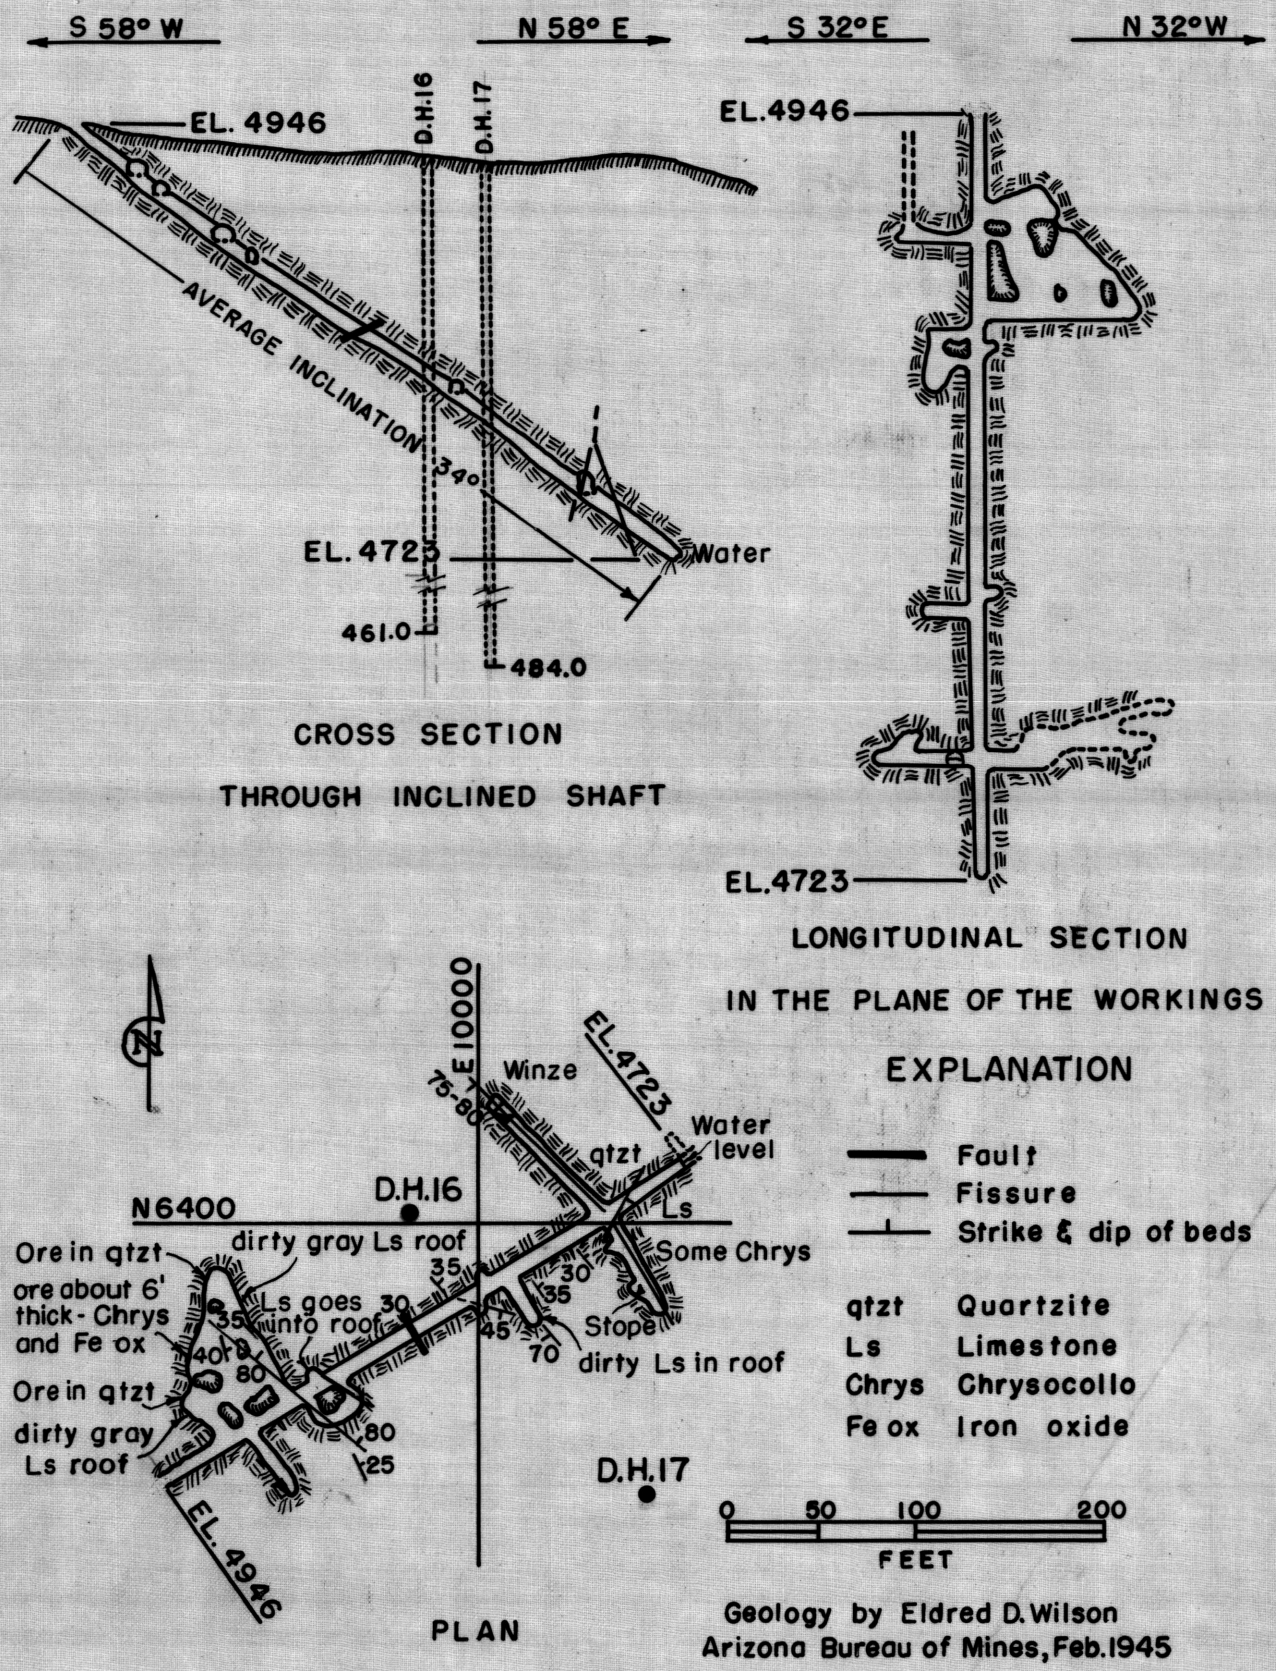


Figure 6.- Plan and sections of O.K. shaft and workings.