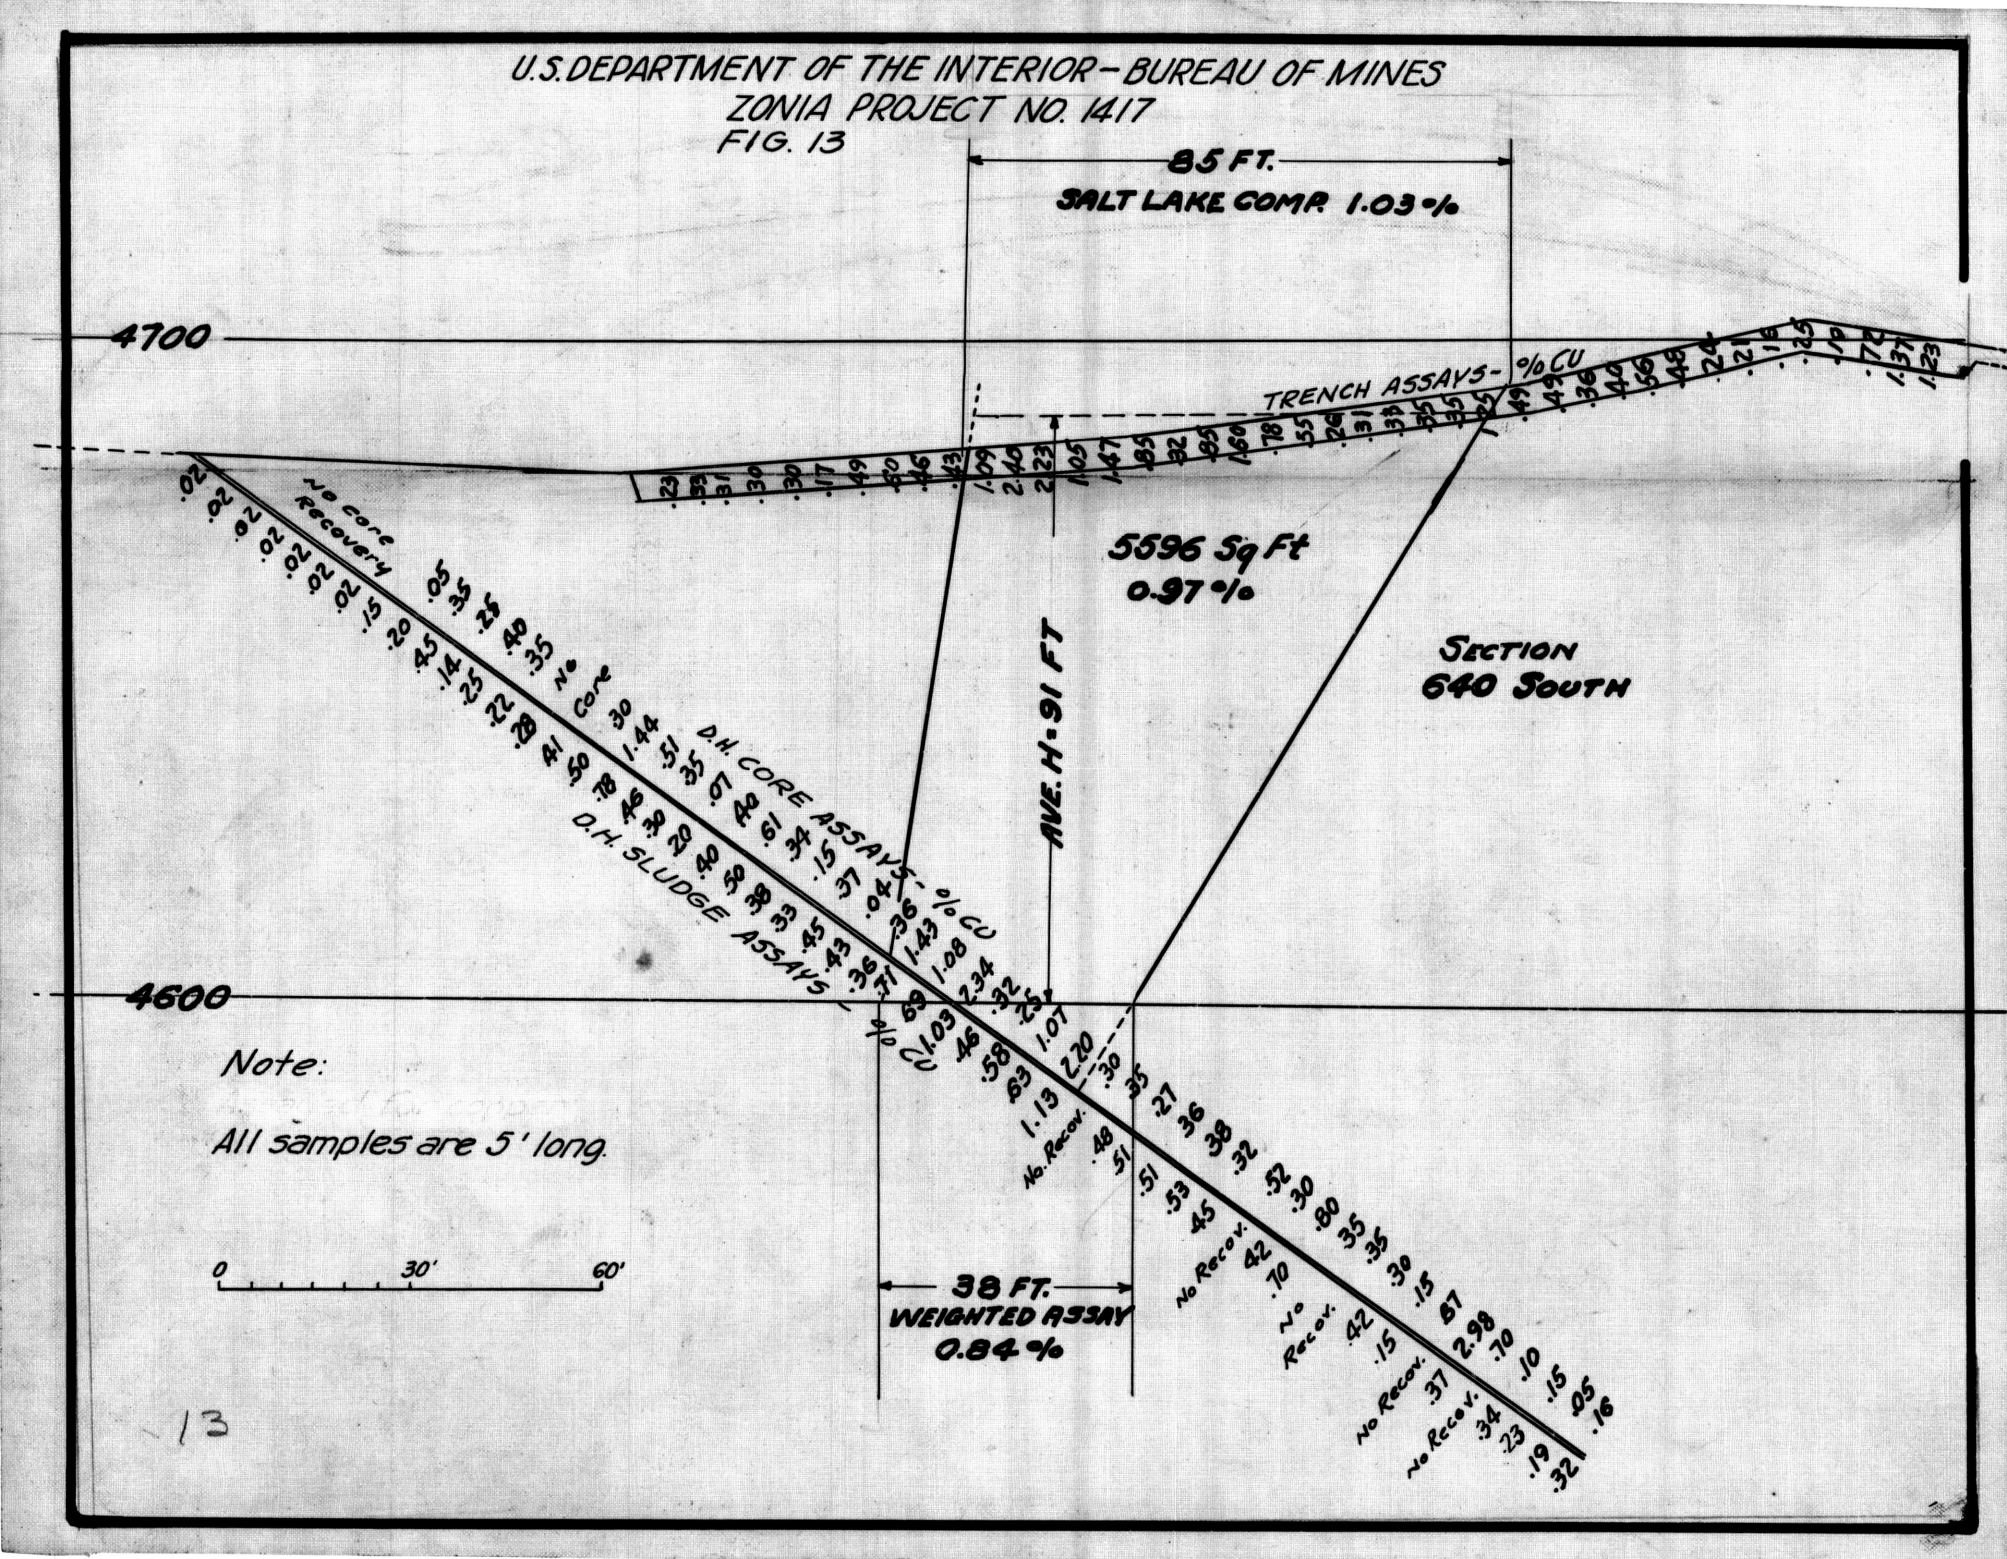
U.S. DEPARTMENT OF THE INTERIOR – BUREAU OF MINES
ZONIA PROJECT NO. 1417
FIG. 13
85 FT.
SALT LAKE COMP. 1.03 %
4700
4600
TRENCH ASSAYS - % CU
5596 Sq Ft
0.97 %
AVE. H - 91 FT
SECTION
640 SOUTH
No core Recovery
D.H. CORE ASSAYS - % CU
D.H. SLUDGE ASSAYS - % CU
No Core
Note:
All samples are 5' long.
0
30'
60'
38 FT.
WEIGHTED ASSAY
0.84 %
13