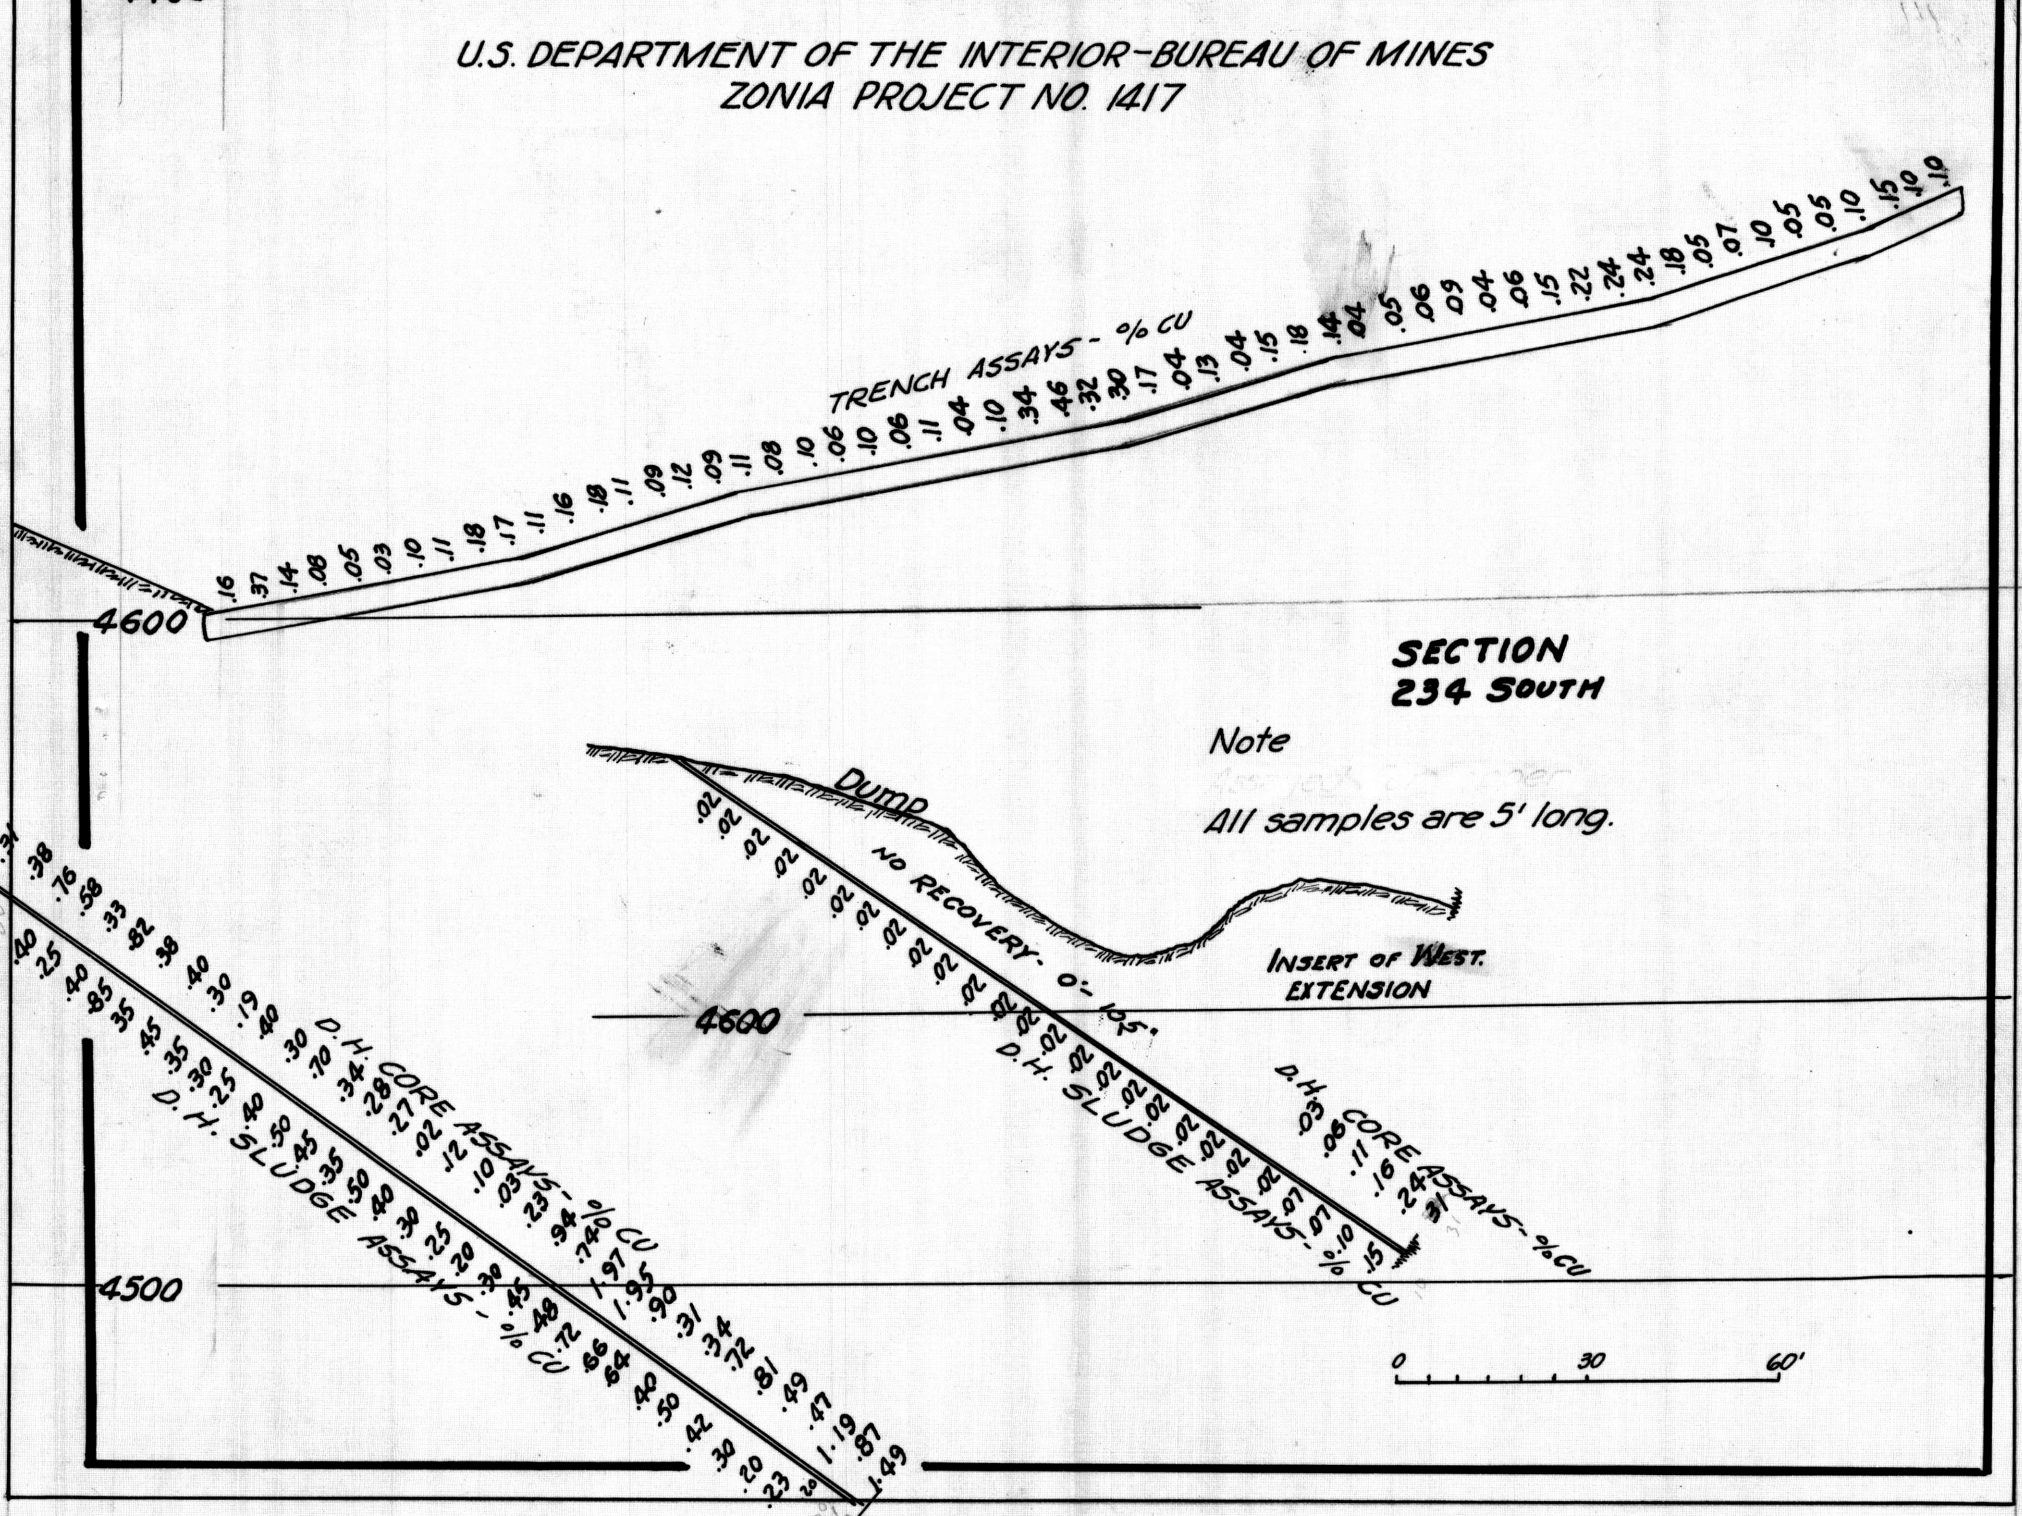U.S. DEPARTMENT OF THE INTERIOR-BUREAU OF MINES
ZONIA PROJECT NO. 1417